MAP 57

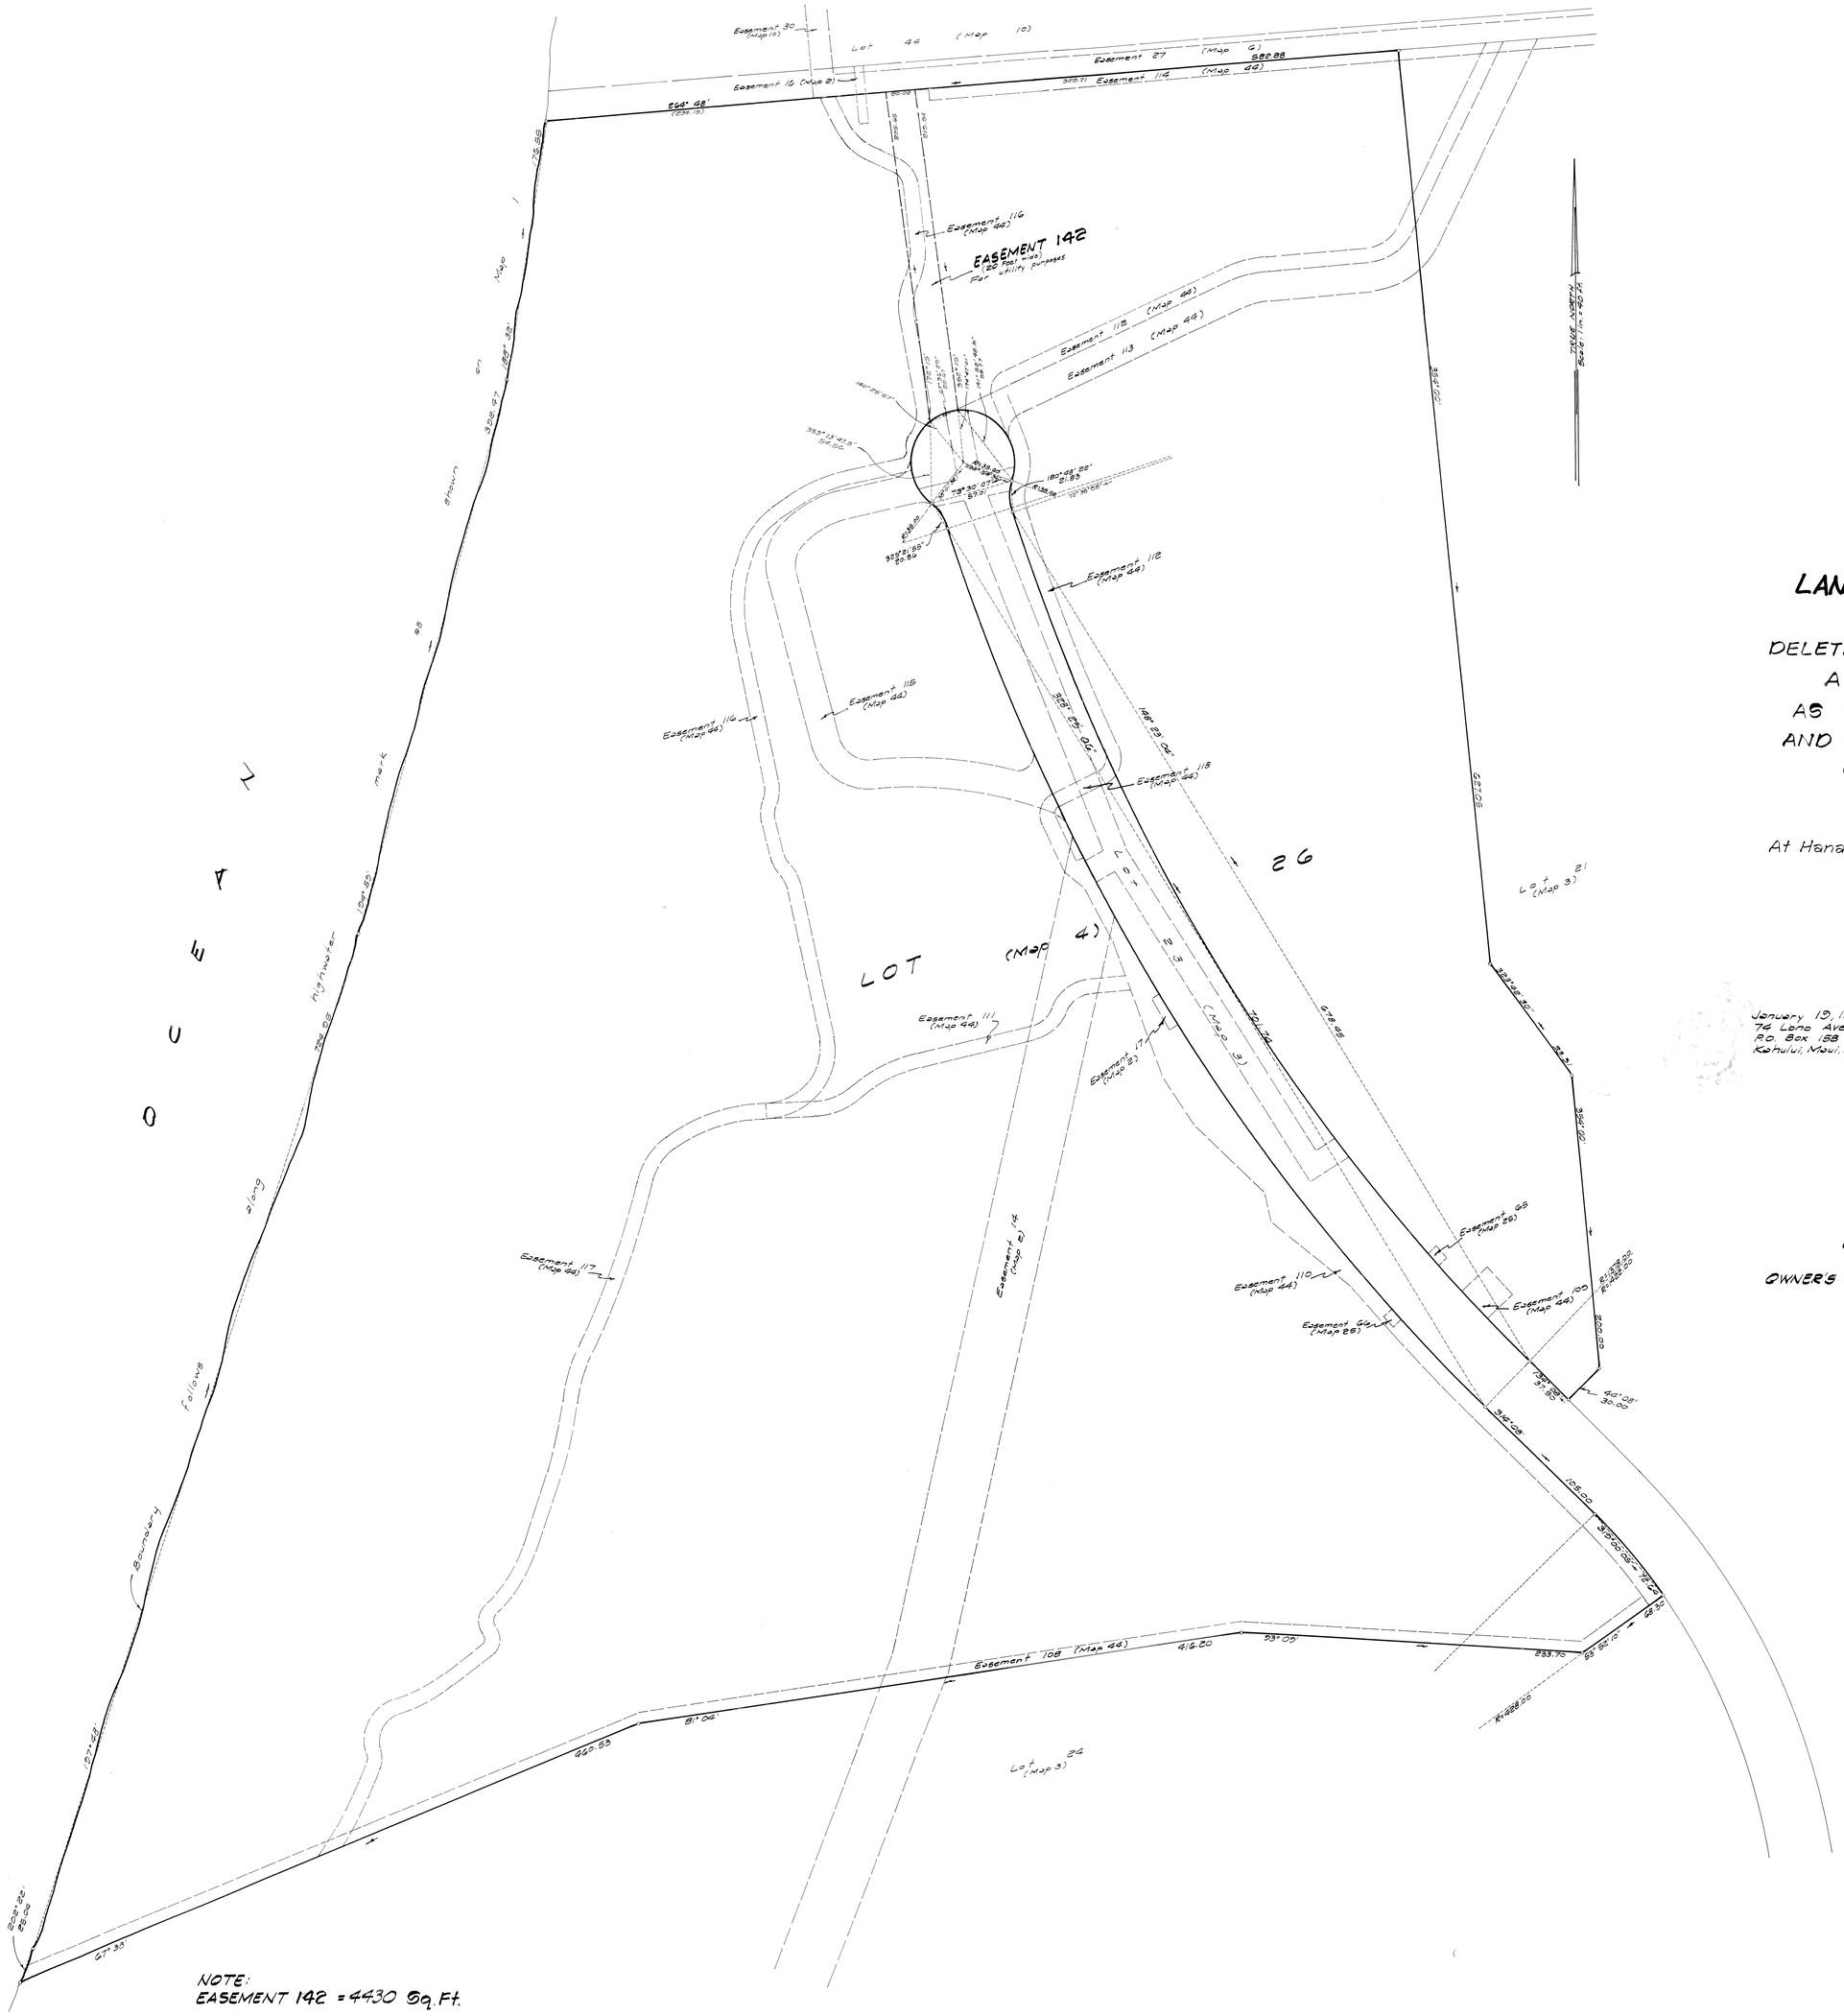

LAND COURT

STATE OF HAWAII

LAND COURT APPLICATION 1744

DELETION OF EASEMENTS 15, 23 AND
A PORTION OF EASEMENT 45
AS SHOWN ON MAPS 2, 3, 4 AND 17
AND DESIGNATION OF EASEMENT 142
OVER AND ACROSS LOT 26
AS SHOWN ON MAP 4

At Hanakaoo, Honokowai, Kaanapali, Lahaina, Maui, Hawaii

January 19, 1983
74 Lono Avenue
P.O. Box 158
Kahului, Maui, Hawaii 96732

RANDALL SHERMAN - LAND SURVEYOR

By: Randall Sherman 6 APR 83
Registered Professional Land Surveyor
State of Hawaii Certificate LS-4187
Land Court Certificate No. 189

OWNER: PLEASANT TRAVEL SERVICE

OWNER'S CERTIFICATE OF TITLE: 245007

AUTHORIZED AND APPROVED BY ORDER OF THE JUDGE OF THE LAND COURT DATED: JUNE 29, 1983 BY ORDER OF THE COURT.

Mateo S. Ramos
REGISTRAR OF THE LAND COURT

NOTE:
EASEMENT 142 = 4430 Sq. Ft.

Filed May 9, 1983 Paul Caloff

Tax Map Key 4-4-08:07

36" x 42" = 10.5 sq. ft.