1708

MAP 1

LAND COURT
TERRITORY OF HAWAII

Map with Application **1708**

JOHN HENRY MAGOON - APPLICANT

Land situated about 500 feet in a Westerly direction from the intersection of School and Lanakila Streets and also about 180 feet in a Northwesterly direction from Kilipaka and Emmeluth Lanes.

AT KUIPAAKEA, KAPALAMA, HONOLULU, OAHU, T. H.

Being a portion of R. P. 3588, L.C.Aw. 2937, Part 2, Section 2 to William Harbottle

AREA = 26,945 Sq. Ft.

This map is from an actual survey on the ground made by and/or under the direct supervision of the undersigned between the dates July 5, 1955 and August 1, 1955 and may be checked by the Territorial Surveyor with my Field Book No. 1035, page 42 and calculations and working sheets in Folder 84 filed in our office.

419 S. M. Damon Bldg.
Honolulu, T. H.
August 1, 1955

WRIGHT, HARVEY AND WRIGHT
By: Fred E. Harvey
Surveyor and Maker of Plan
Registered Certificate 79-E.S.

JOHN HENRY MAGOON - APPLICANT
BY: SPITZER AND HUSTACE, His Attorneys
BY: Arthur H. Spitzer

I hereby certify that the survey description and map hereon has been examined and checked as to form and mathematical correctness and the monuments marking the boundaries of the land sought to be registered have been checked on the ground and found to be in accord, however the boundaries are subject to the Desision and Decree of the Judge of the Land Court.

Honolulu, T. H.
November 17, 1955.
James M. Dunn
Surveyor, Territory of Hawaii.

I hereby certify that Decree of Registration dated August 14, 1956 and numbered 1787 has issued to John Henry Magoon covering the land described hereon and that Owners Certificate of Title No. 65800 has been transcribed therefrom.

Honolulu, T.H.
August 14, 1956.
Registrar of the Land Court.

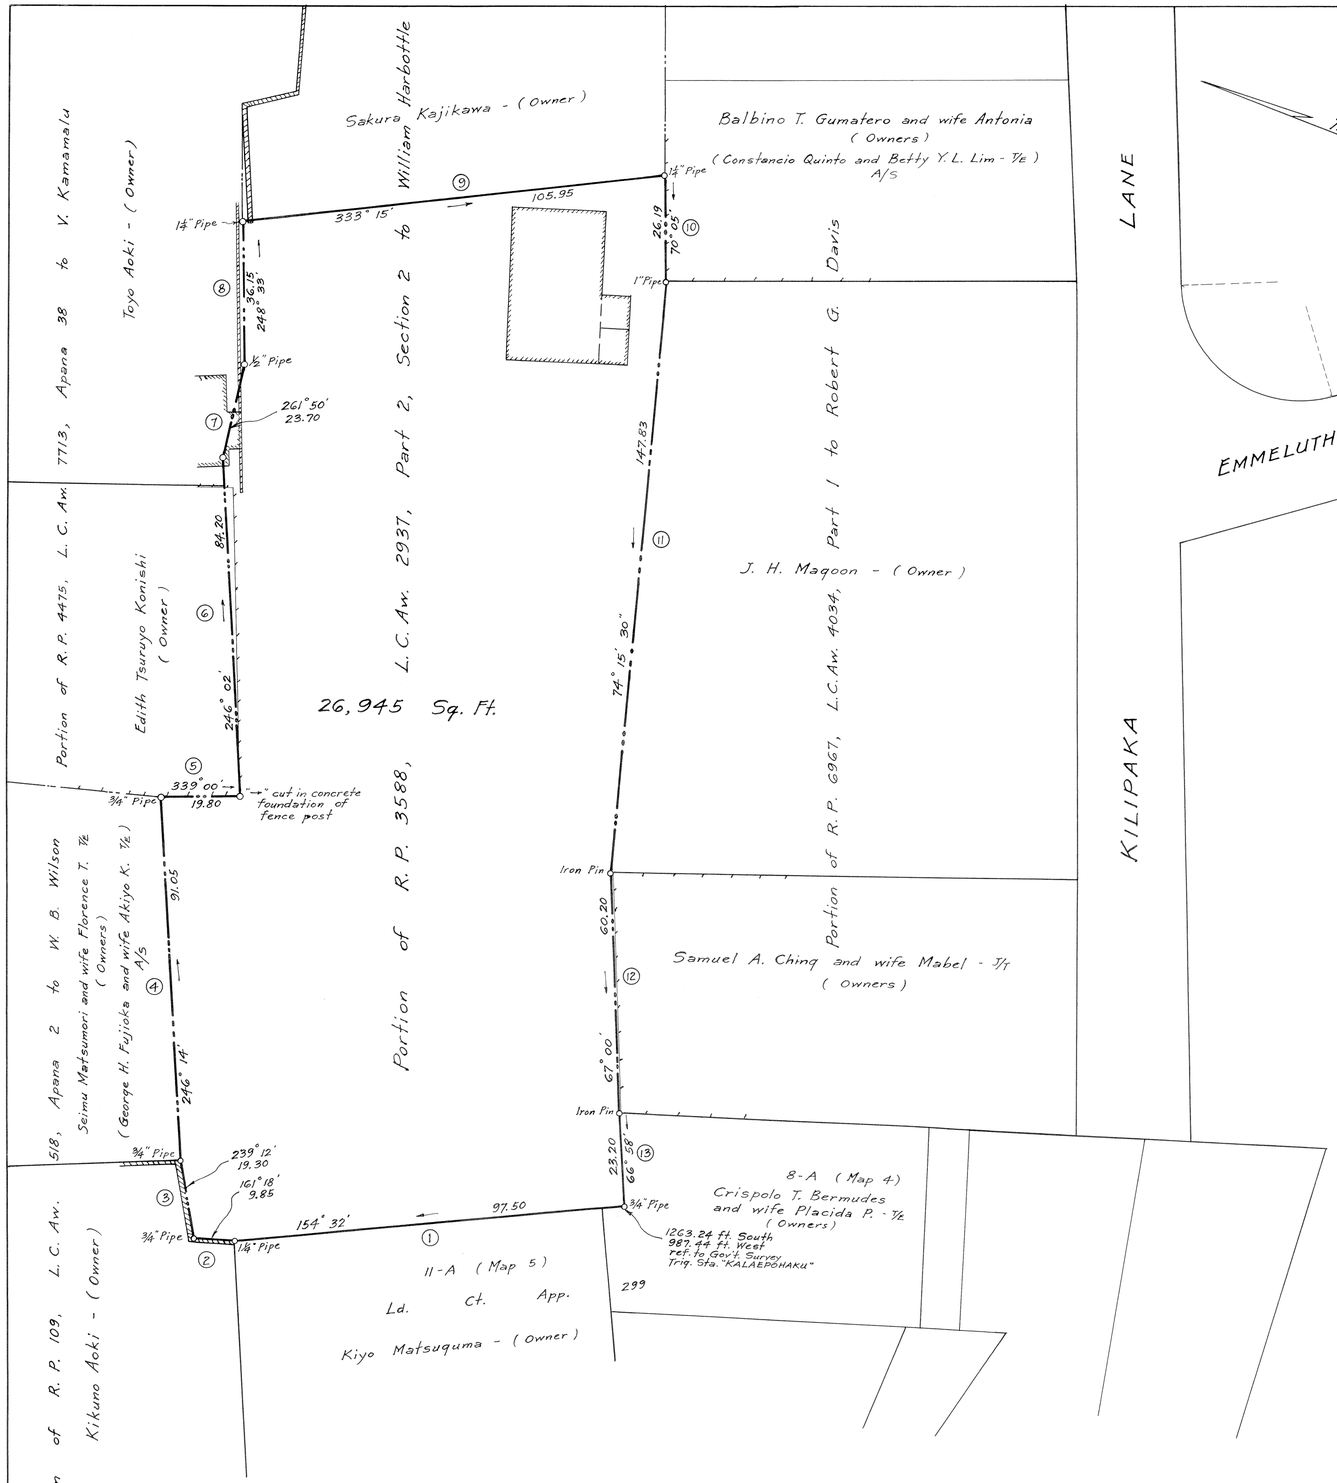

NOTE: Figures shown thus ③ indicate number of course in description.
Owners of adjacent lands as shown on plan are from records filed in the Taxation Maps Bureau.

Filed Aug. 30, 1955
G. Donald Lund
Registrar

Tax Map Key: 1-6-07-70

21" X 32" = 4.74