1744

MAP 9

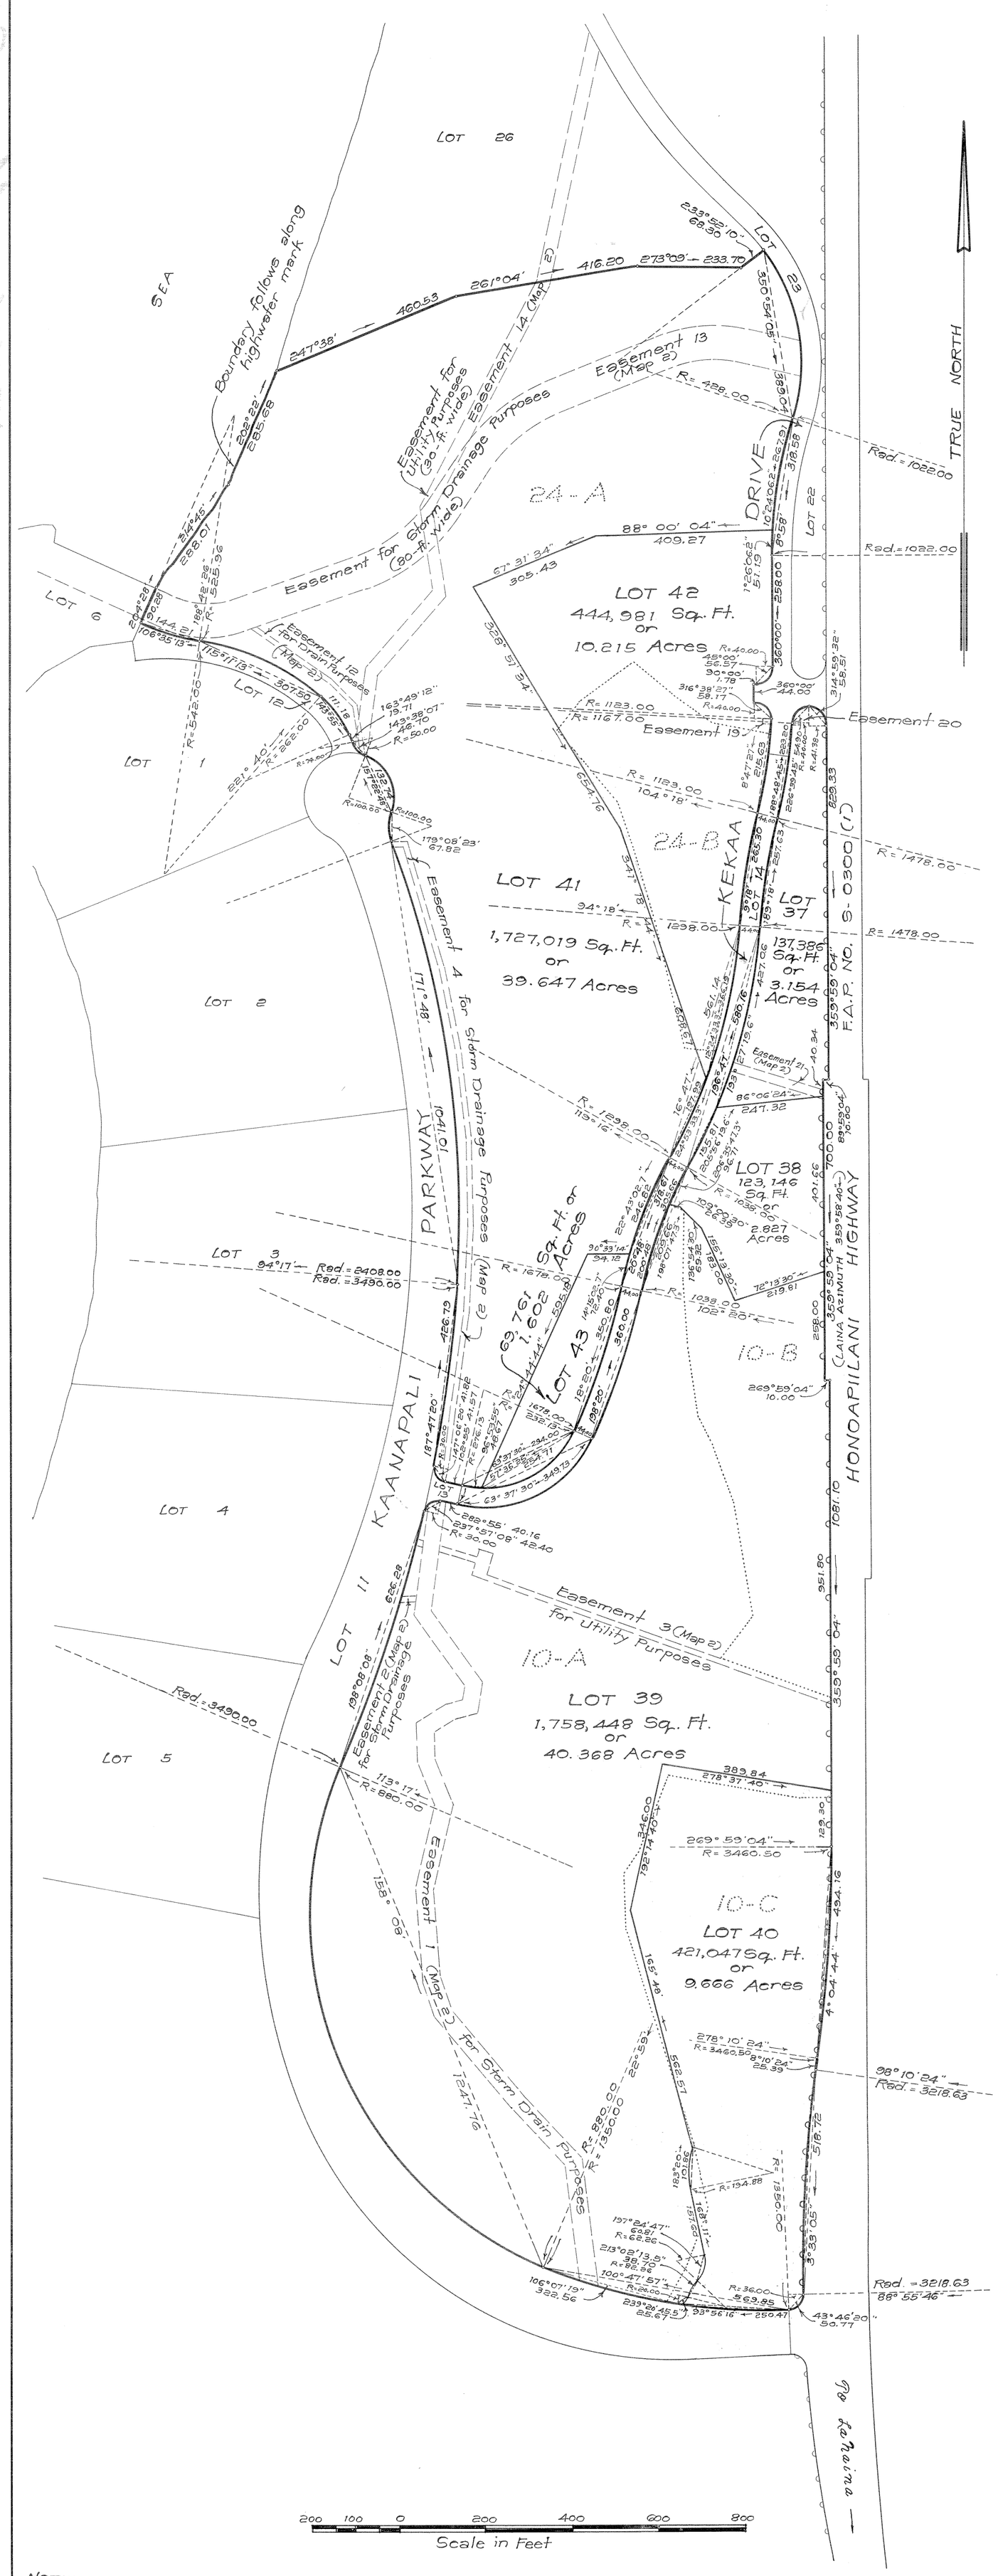

NOTE:

denotes no access permitted

LAND COURT

STATE OF HAWAII

LAND COURT APPLICATION 1744

CONSOLIDATION OF LOTS 10-A, 10-B AND 10-C
AS SHOWN ON MAP 5
AND RESUBDIVISION OF SAID CONSOLIDATION
INTO LOTS 37, 38, 39 AND 40

AND CONSOLIDATION OF LOTS 24-A AND 24-B
AS SHOWN ON MAP 5
AND RESUBDIVISION OF SAID CONSOLIDATION
INTO LOTS 41, 42 AND 43

AT HANAKAOO, HONOKOWAI, KAANAPALI,
LAHAINA, MAUI, HAWAII.

233 Merchant St.
Honolulu, Hawaii
May 11, 1966

RICHARD G. TOWILL
REGISTERED LAND SURVEYOR
No. 501-S
HAWAII, U.S.A.

R. M. TOWILL CORPORATION

By: Richard G. Towill
Registered Professional Surveyor
Certificate Number 501

OWNER: PIONEER MILL COMPANY, LIMITED
Owner's Certificate of Title: 84,106

AUTHORIZED AND APPROVED BY ORDER OF THE JUDGE
OF THE LAND COURT DATED: AUGUST 29, 1966
BY ORDER OF THE COURT:

Rudolph K. Espinda
REGISTRAR OF THE LAND COURT

Filed June 29, 1966 Paul Ozaki

Tax Map Key: 4-4-01, 02 and 06
7710-3-5

21" x 32" = 4.7 Sq. Ft.