1744

MAP 23

LAND COURT

STATE OF HAWAII

LAND COURT APPLICATION 1744

~~DESIGNATION OF EASEMENT 63~~

~~OVER AND ACROSS LOT 37, AS SHOWN ON MAP 9~~

~~AND AFFECTING LOT 47, AS SHOWN ON MAP 11~~

AT HANAKAOO, HONOKOWAI, KAANAPALI,

LAHAINA, MAUI, HAWAII

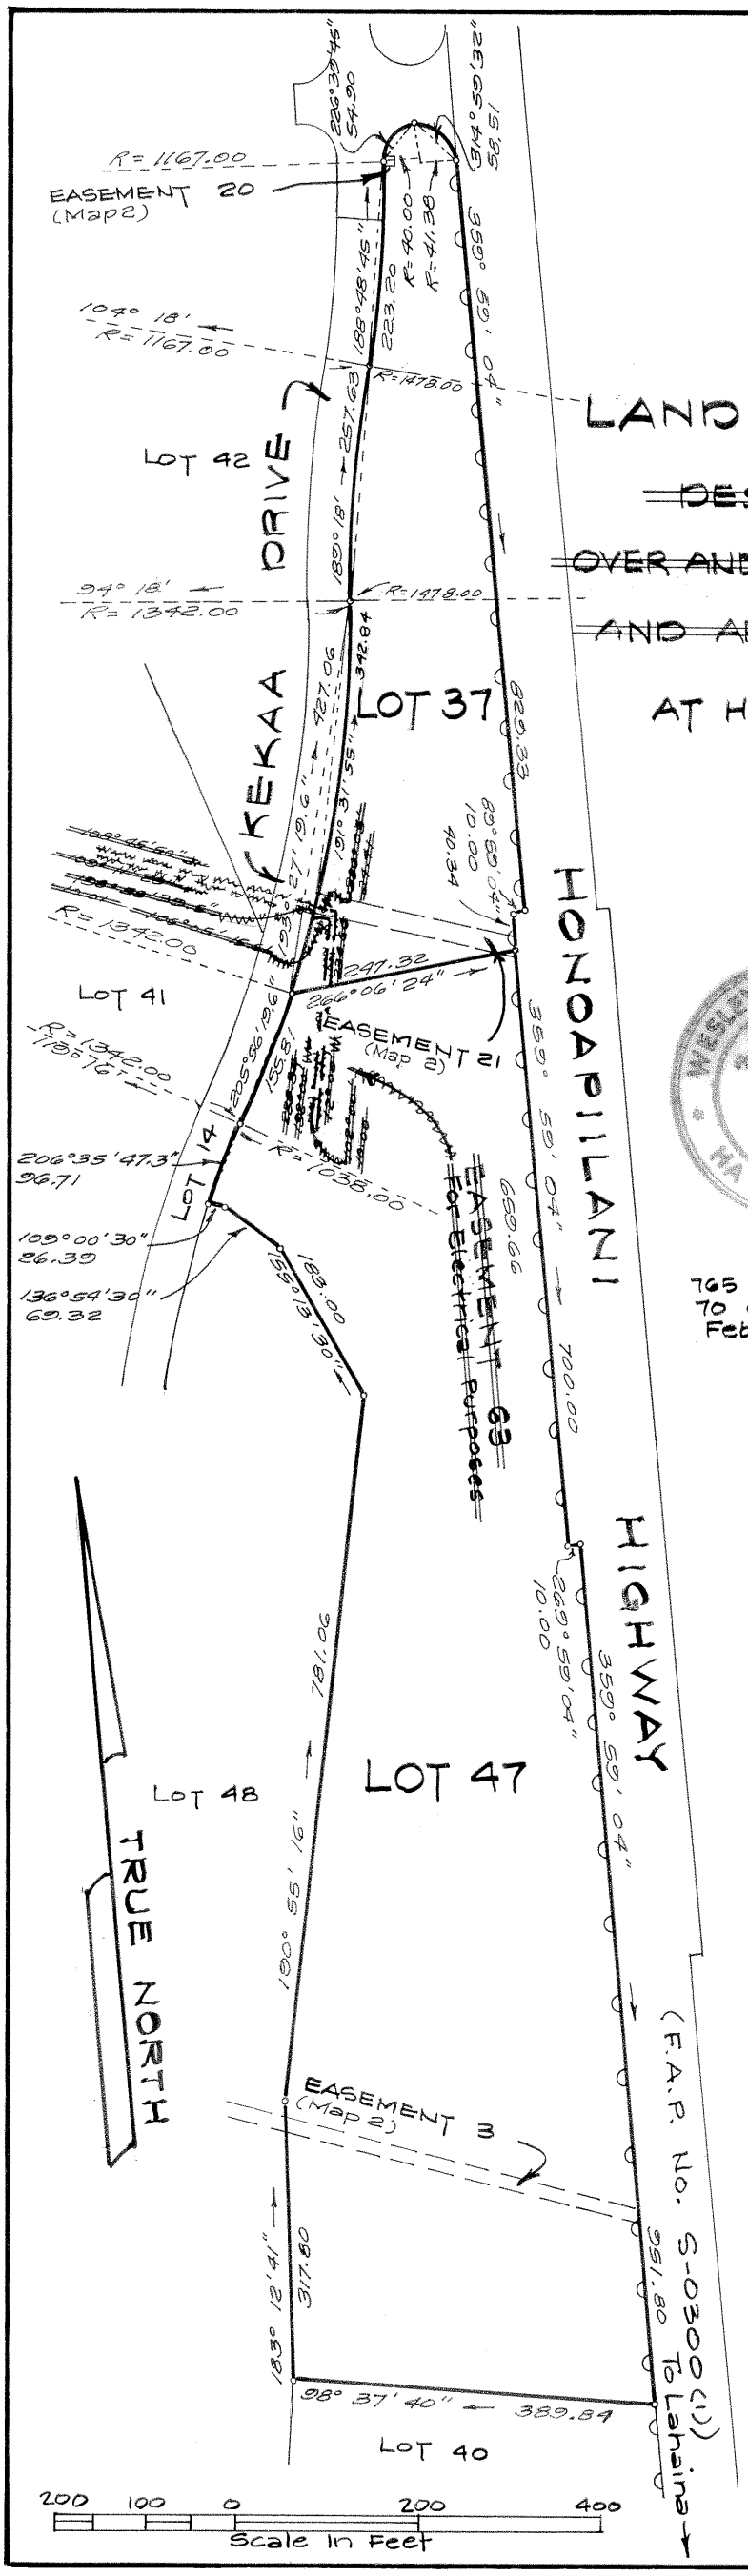

WESLEY M. THOMAS REGISTERED PROFESSIONAL LAND SURVEYOR No. 1166 HAWAII, U.S.A.

TRYCK, NYMAN & HAYES, INC.

By: Wesley M. Thomas
Registered Professional Surveyor
Certificate Number 1166

765 Amana St., Honolulu
70 Central Ave., Wailuku
February 26, 1974

Easement 63 affecting Lots 37 and 47 as shown hereon has been deleted by Order of the Judge of the Land Court dated June 25, 1981.

Honolulu, Hawaii
June 25, 1981 Kazutaka Saiki
State Land Surveyor

OWNER: AMFAC, INC.

OWNER'S CERTIFICATES OF TITLE:
117,423 (Lot 37)
117,131 (Lot 47)

AUTHORIZED AND APPROVED BY ORDER OF THE JUDGE OF THE LAND COURT DATED: MAY 31, 1974.
BY ORDER OF THE COURT.
James A. Smith
Acting REGISTRAR OF THE LAND COURT

NOTES:
~~Area of Easement 63 - 2,500 Sq. Ft.~~

o o o denotes no vehicle access permitted

Filed May 15, 1974
James A. Smith
Deputy Registrar

10" x 15" = 1.0 Sq. Ft.

TAX MAP KEY: 4-4-08: 17 and 20

Project No. 74-304