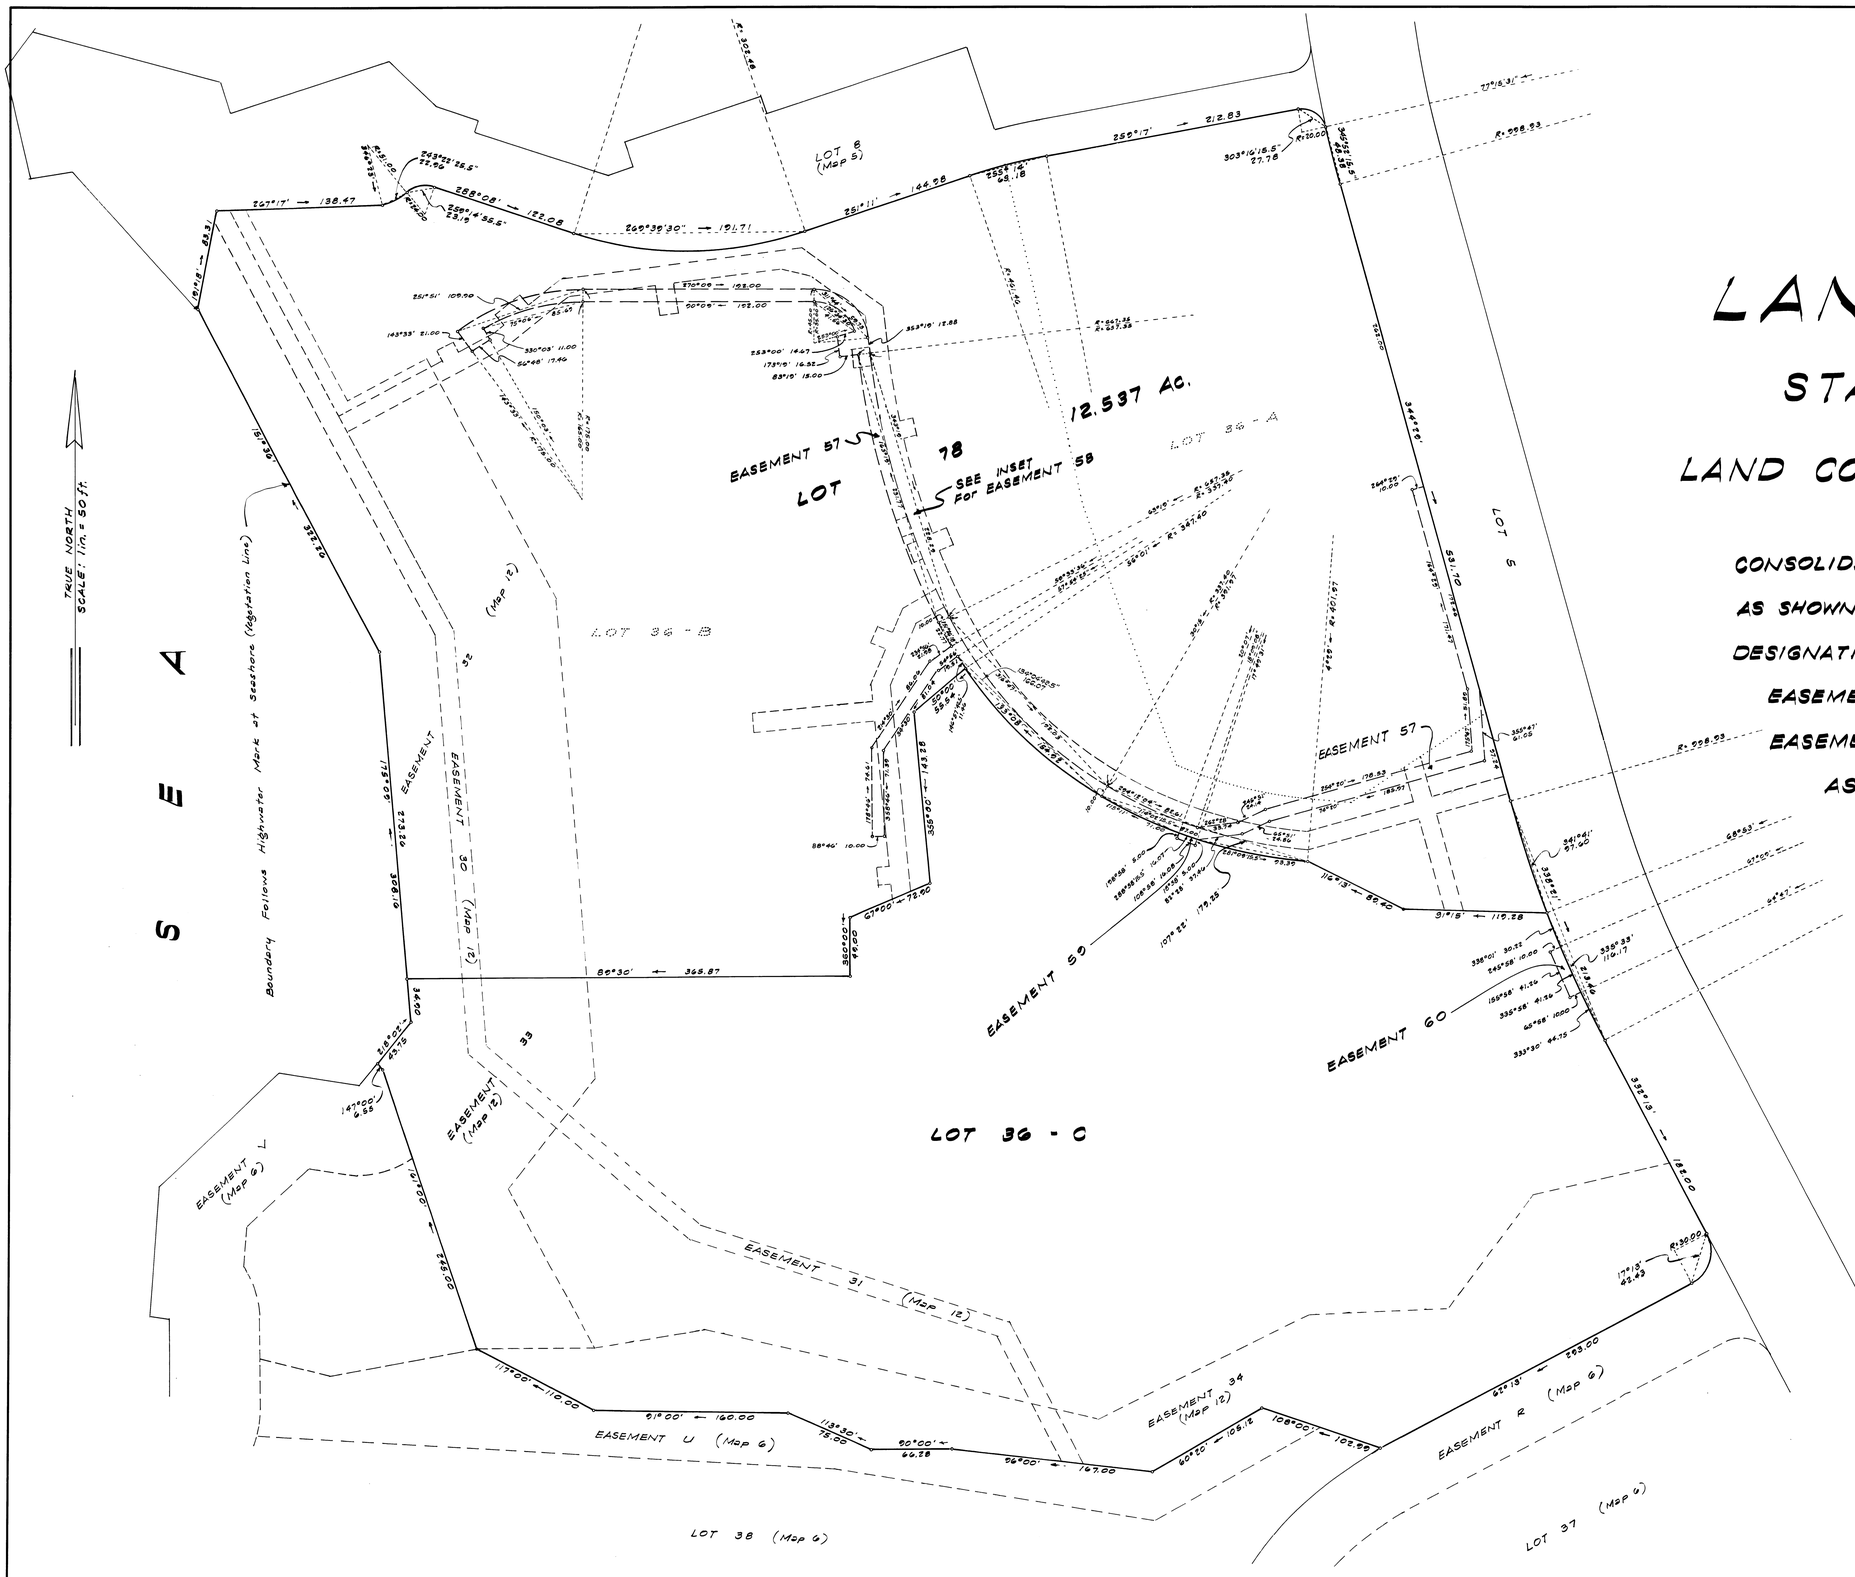

LAND COURT

STATE OF HAWAII

LAND COURT APPLICATION 1804

CONSOLIDATION OF LOTS 36-A and 36-B AS SHOWN ON MAP 12 INTO LOT 78 and DESIGNATION OF THE FOLLOWING EASEMENTS:

EASEMENTS 57 and 58 AFFECTING LOT 78

EASEMENTS 59 and 60 AFFECTING LOT 36-C

AS SHOWN ON MAP 12

HONUAULA, MAUI, HAWAII

33 LONO AVENUE
KAHULUI, MAUI, HAWAII
MARCH 30, 1977

A & B PROPERTIES, INC.

by: Michio M. Okada
Registered Professional Land Surveyor
Certificate Number 2488-S
Land Court Surveyor Certificate 160

OWNERS: WAILEA LAND CORPORATION and THE NORTHWESTERN MUTUAL LIFE INSURANCE COMPANY

OWNERS' CERTIFICATE OF TITLE: 166,518

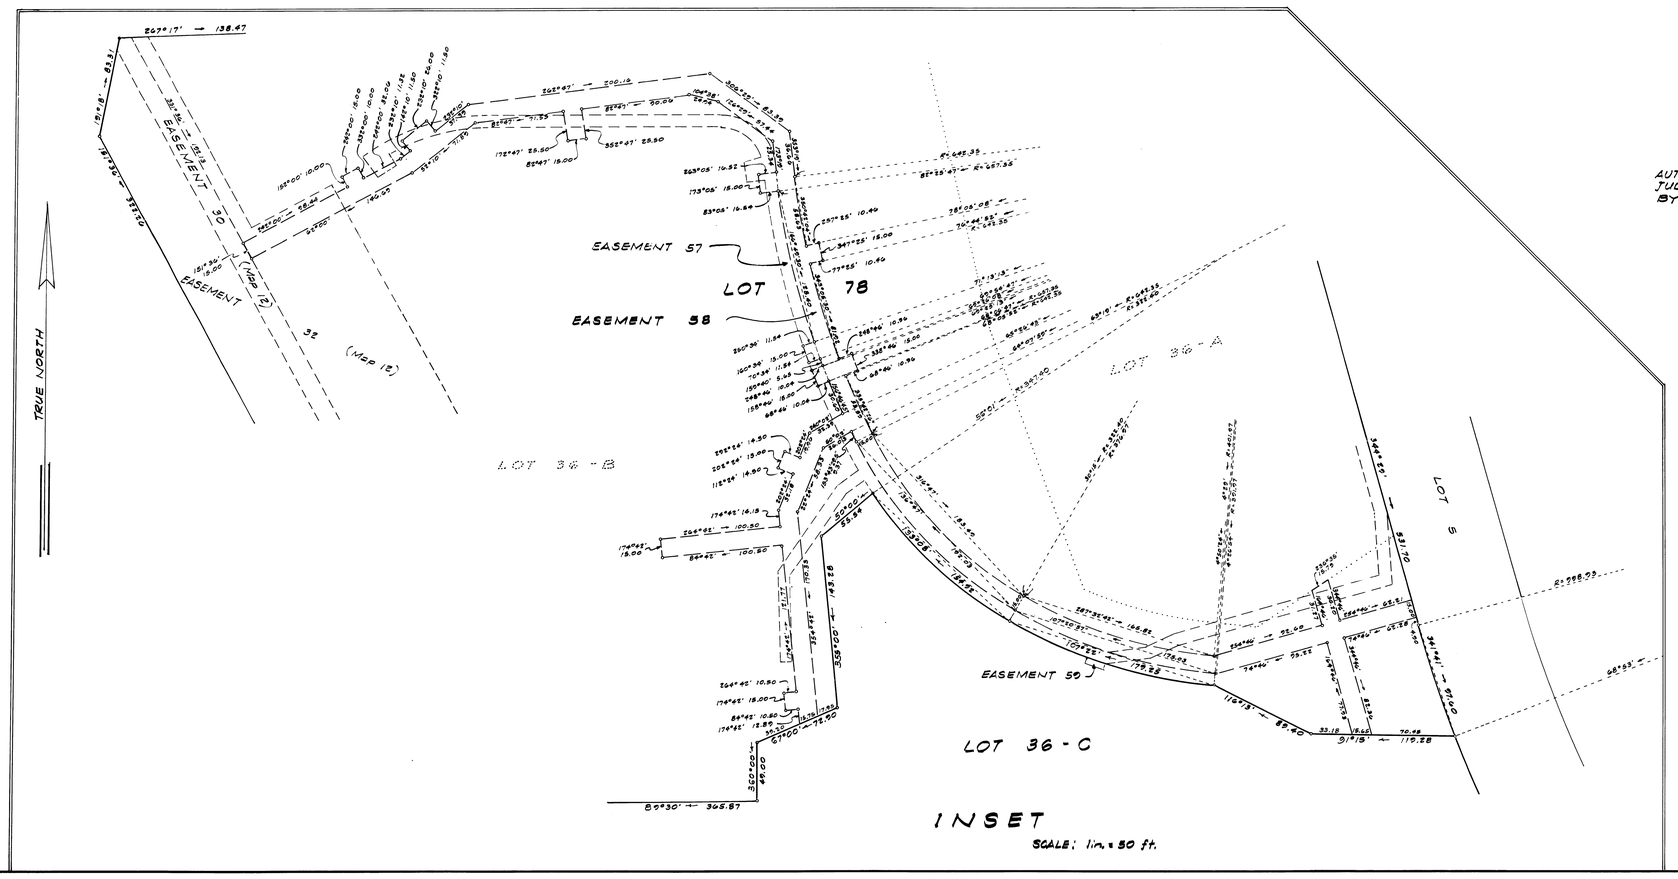

INSET

SCALE: 1 in. = 50 ft.

AUTHORIZED AND APPROVED BY ORDER OF THE JUDGE OF THE LAND COURT DATED APRIL 27, 1977
BY ORDER OF THE COURT

Juanita K. Post
REGISTRAR OF THE LAND COURT

NOTE:

AREA OF EASEMENTS

EASEMENT 57	=	0.363	Acre
EASEMENT 58	=	0.658	Acre
EASEMENT 59	=	0.002	Acre
EASEMENT 60	=	0.009	Acre

Filed April 6, 1977 Paul Coghlan

Tax Map Key: 2-1-08:59

42" x 42" = 12.25 Sq. Ft.