1804

MAP 48

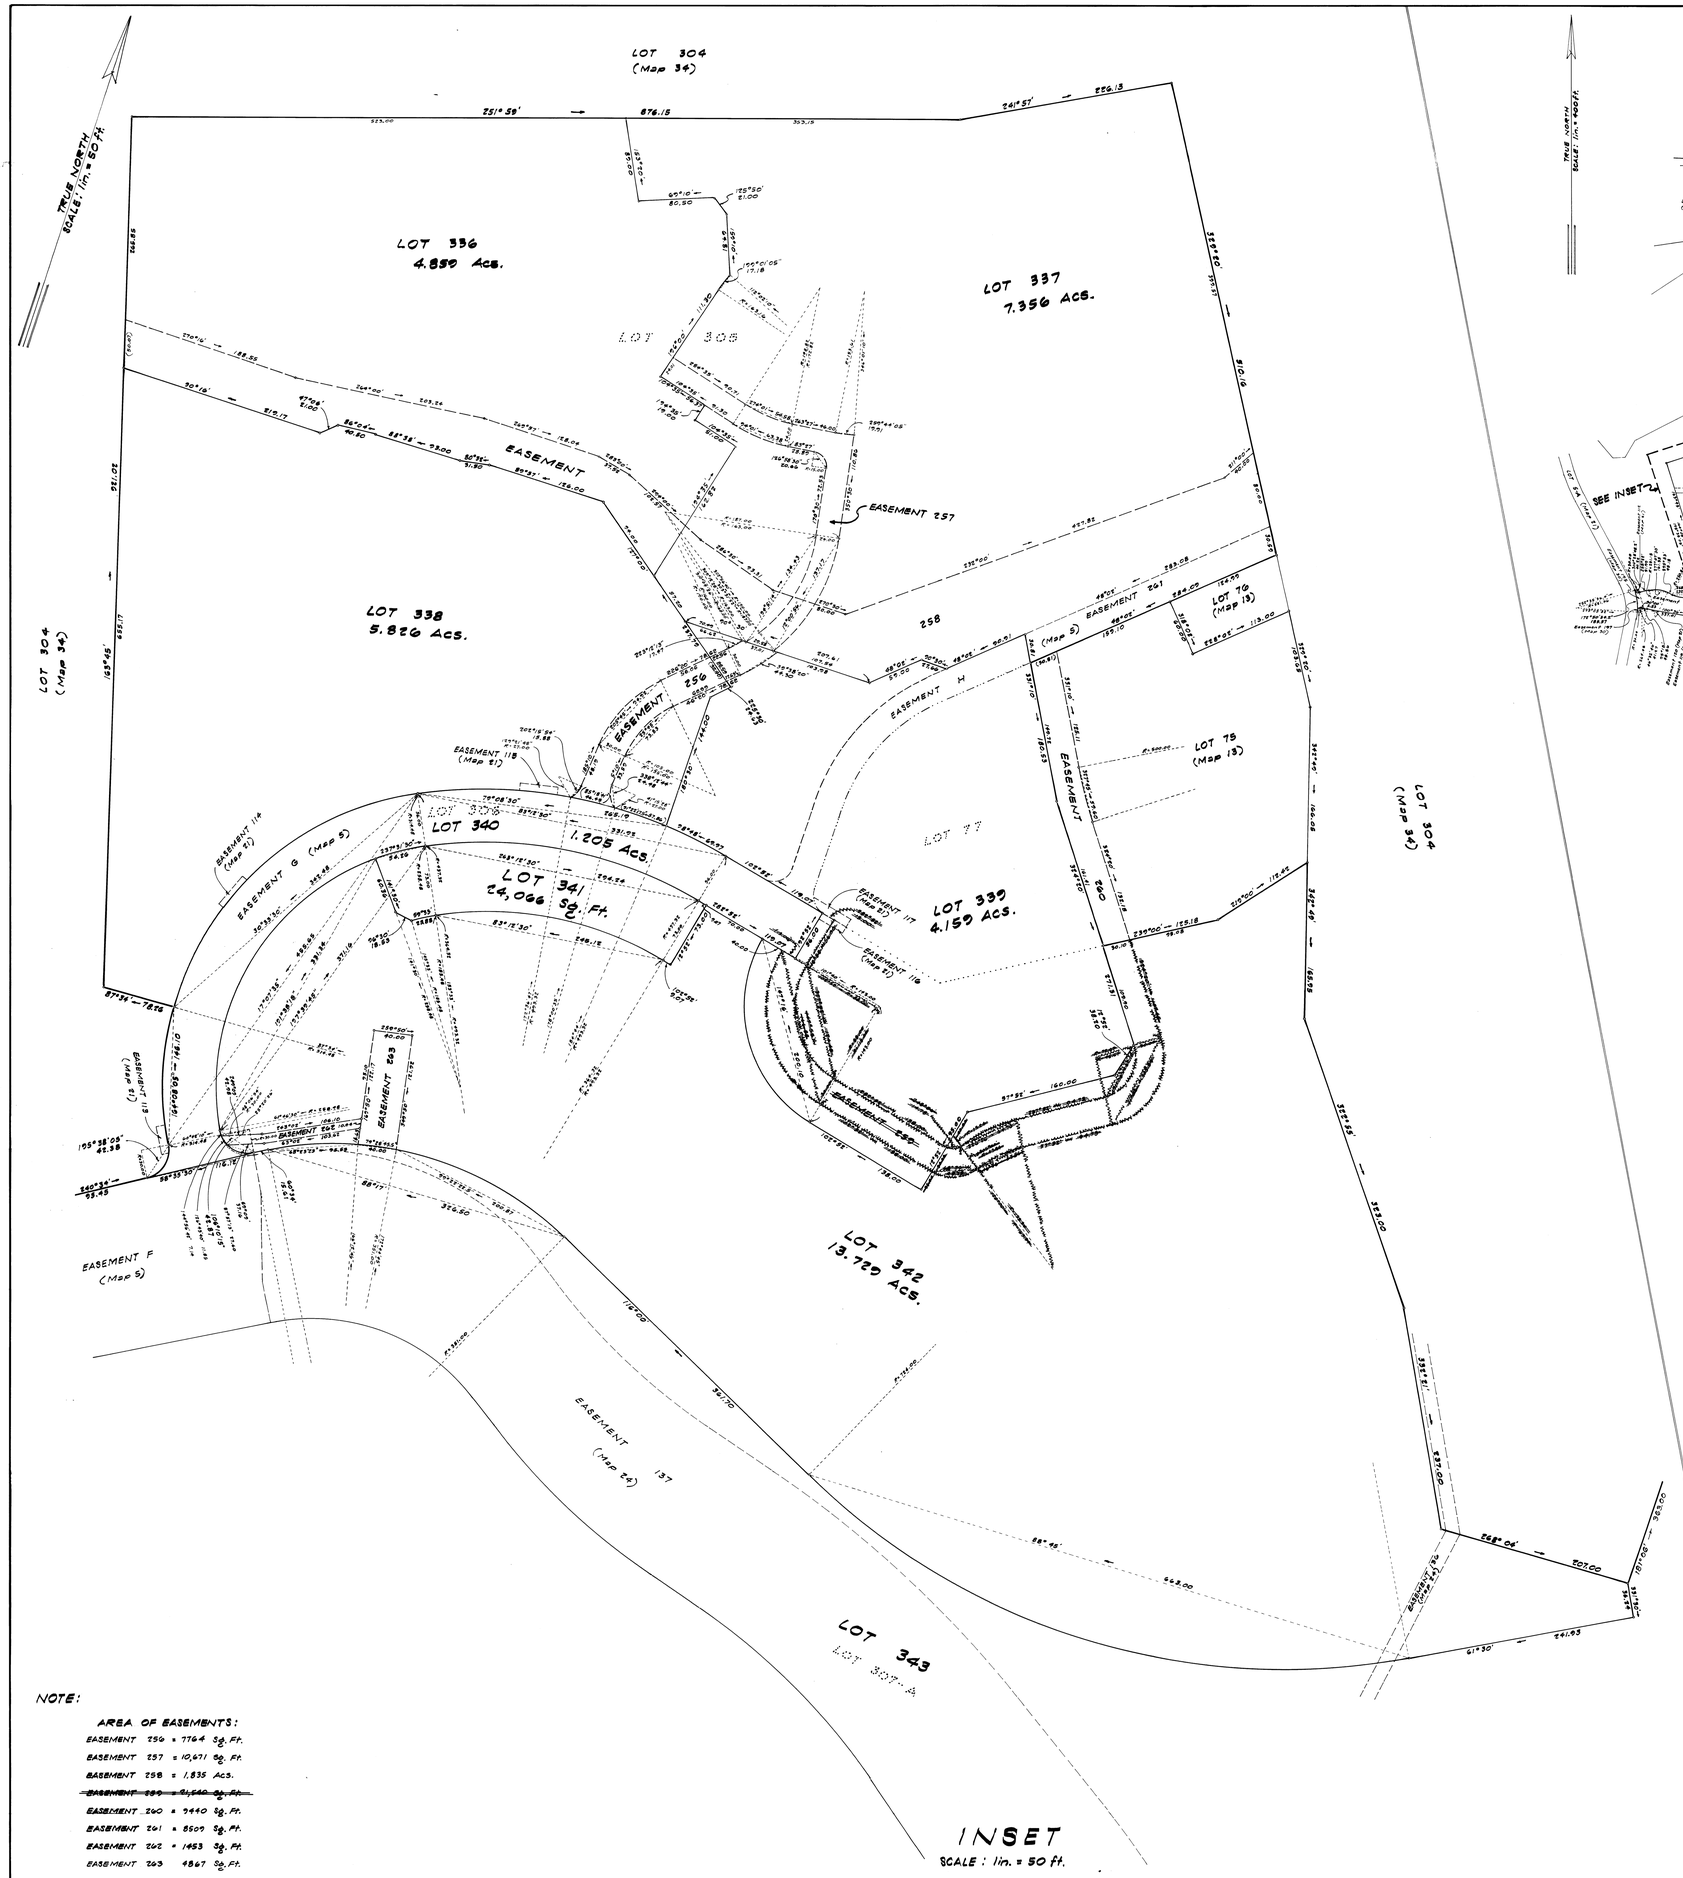

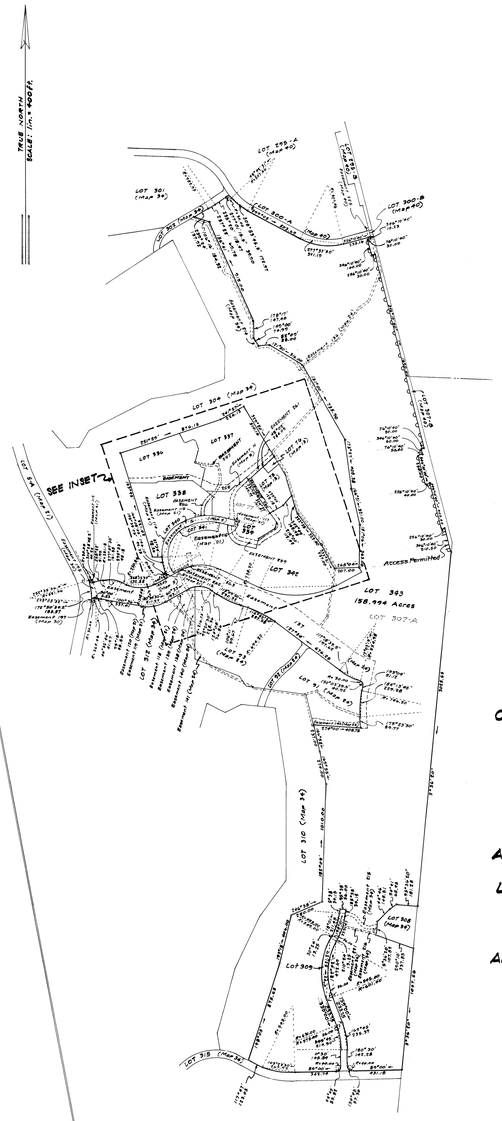

LAND COURT

STATE OF HAWAII

LAND COURT APPLICATION 1804

CONSOLIDATION OF THE FOLLOWING LOTS:

LOT 77 AS SHOWN ON MAP 13

LOTS 305 AND 306 AS SHOWN ON MAP 34

LOT 307-A AS SHOWN ON MAP 40

AND RESUBDIVISION OF SAID CONSOLIDATION INTO LOTS 336 TO 343, INCLUSIVE.

AND DESIGNATION OF THE FOLLOWING EASEMENTS:

EASEMENT 256 AFFECTING LOTS 338 AND 339

EASEMENT 257 AFFECTING LOT 337

EASEMENT 258 AFFECTING LOTS 336 AND 337

~~EASEMENT 259 AFFECTING LOTS 339 AND 342~~

EASEMENT 260 AFFECTING LOT 75 AS SHOWN ON MAP 13

EASEMENT 261 AFFECTING LOT 337

EASEMENTS 262 AND 263 AFFECTING LOT 342

AT HONUAULA, MAUI, HAWAII

33 LONO AVENUE
Kahului, Maui, Hawaii
SEPTEMBER 15, 1986

A & B PROPERTIES, INC.

by Nickie M. Okada
Registered Professional Land Surveyor
Certificate Number 2488-S
Land Court Surveyor Certificate 160

OWNER: WAILEA DEVELOPMENT COMPANY, INC.
OWNER'S CERTIFICATE OF TITLE: 261727 (LOT 77)
261735 (LOT 305)
261736 (LOT 306)
261750 (LOT 307-A)

OWNER: THE BOARD OF WATER SUPPLY, COUNTY OF MAUI
OWNER'S CERTIFICATE OF TITLE: 188409 (LOT 75)

NOTE:

AREA OF EASEMENTS:

EASEMENT 256 = 7764 Sq. Ft.
EASEMENT 257 = 10,671 Sq. Ft.
EASEMENT 258 = 1.835 Acs.
~~EASEMENT 259 = 21,540 Sq. Ft.~~
EASEMENT 260 = 7440 Sq. Ft.
EASEMENT 261 = 8509 Sq. Ft.
EASEMENT 262 = 1453 Sq. Ft.
EASEMENT 263 = 4867 Sq. Ft.

Denotes no vehicle access permitted.
Denotes access permitted.

INSET
SCALE: 1in. = 50 ft.

Easement 259 as shown hereon has been deleted by Order of the Judge of the Land Court dated April 25, 2003.
Honolulu, Hawaii
April 28, 2003 Randall M. Hirokawa
State Land Surveyor

AUTHORIZED AND APPROVED BY ORDER OF THE JUDGE OF THE LAND COURT DATED OCTOBER 22, 1986
BY ORDER OF THE COURT

Russell K. Chun
REGISTRAR OF THE LAND COURT

filed October 2, 1986
Barbara E. Wright, Clerk

Tax Map Key: 2-1-08:42

48" x 34" = 15.78 Sq. Ft.