1815

MAP 3

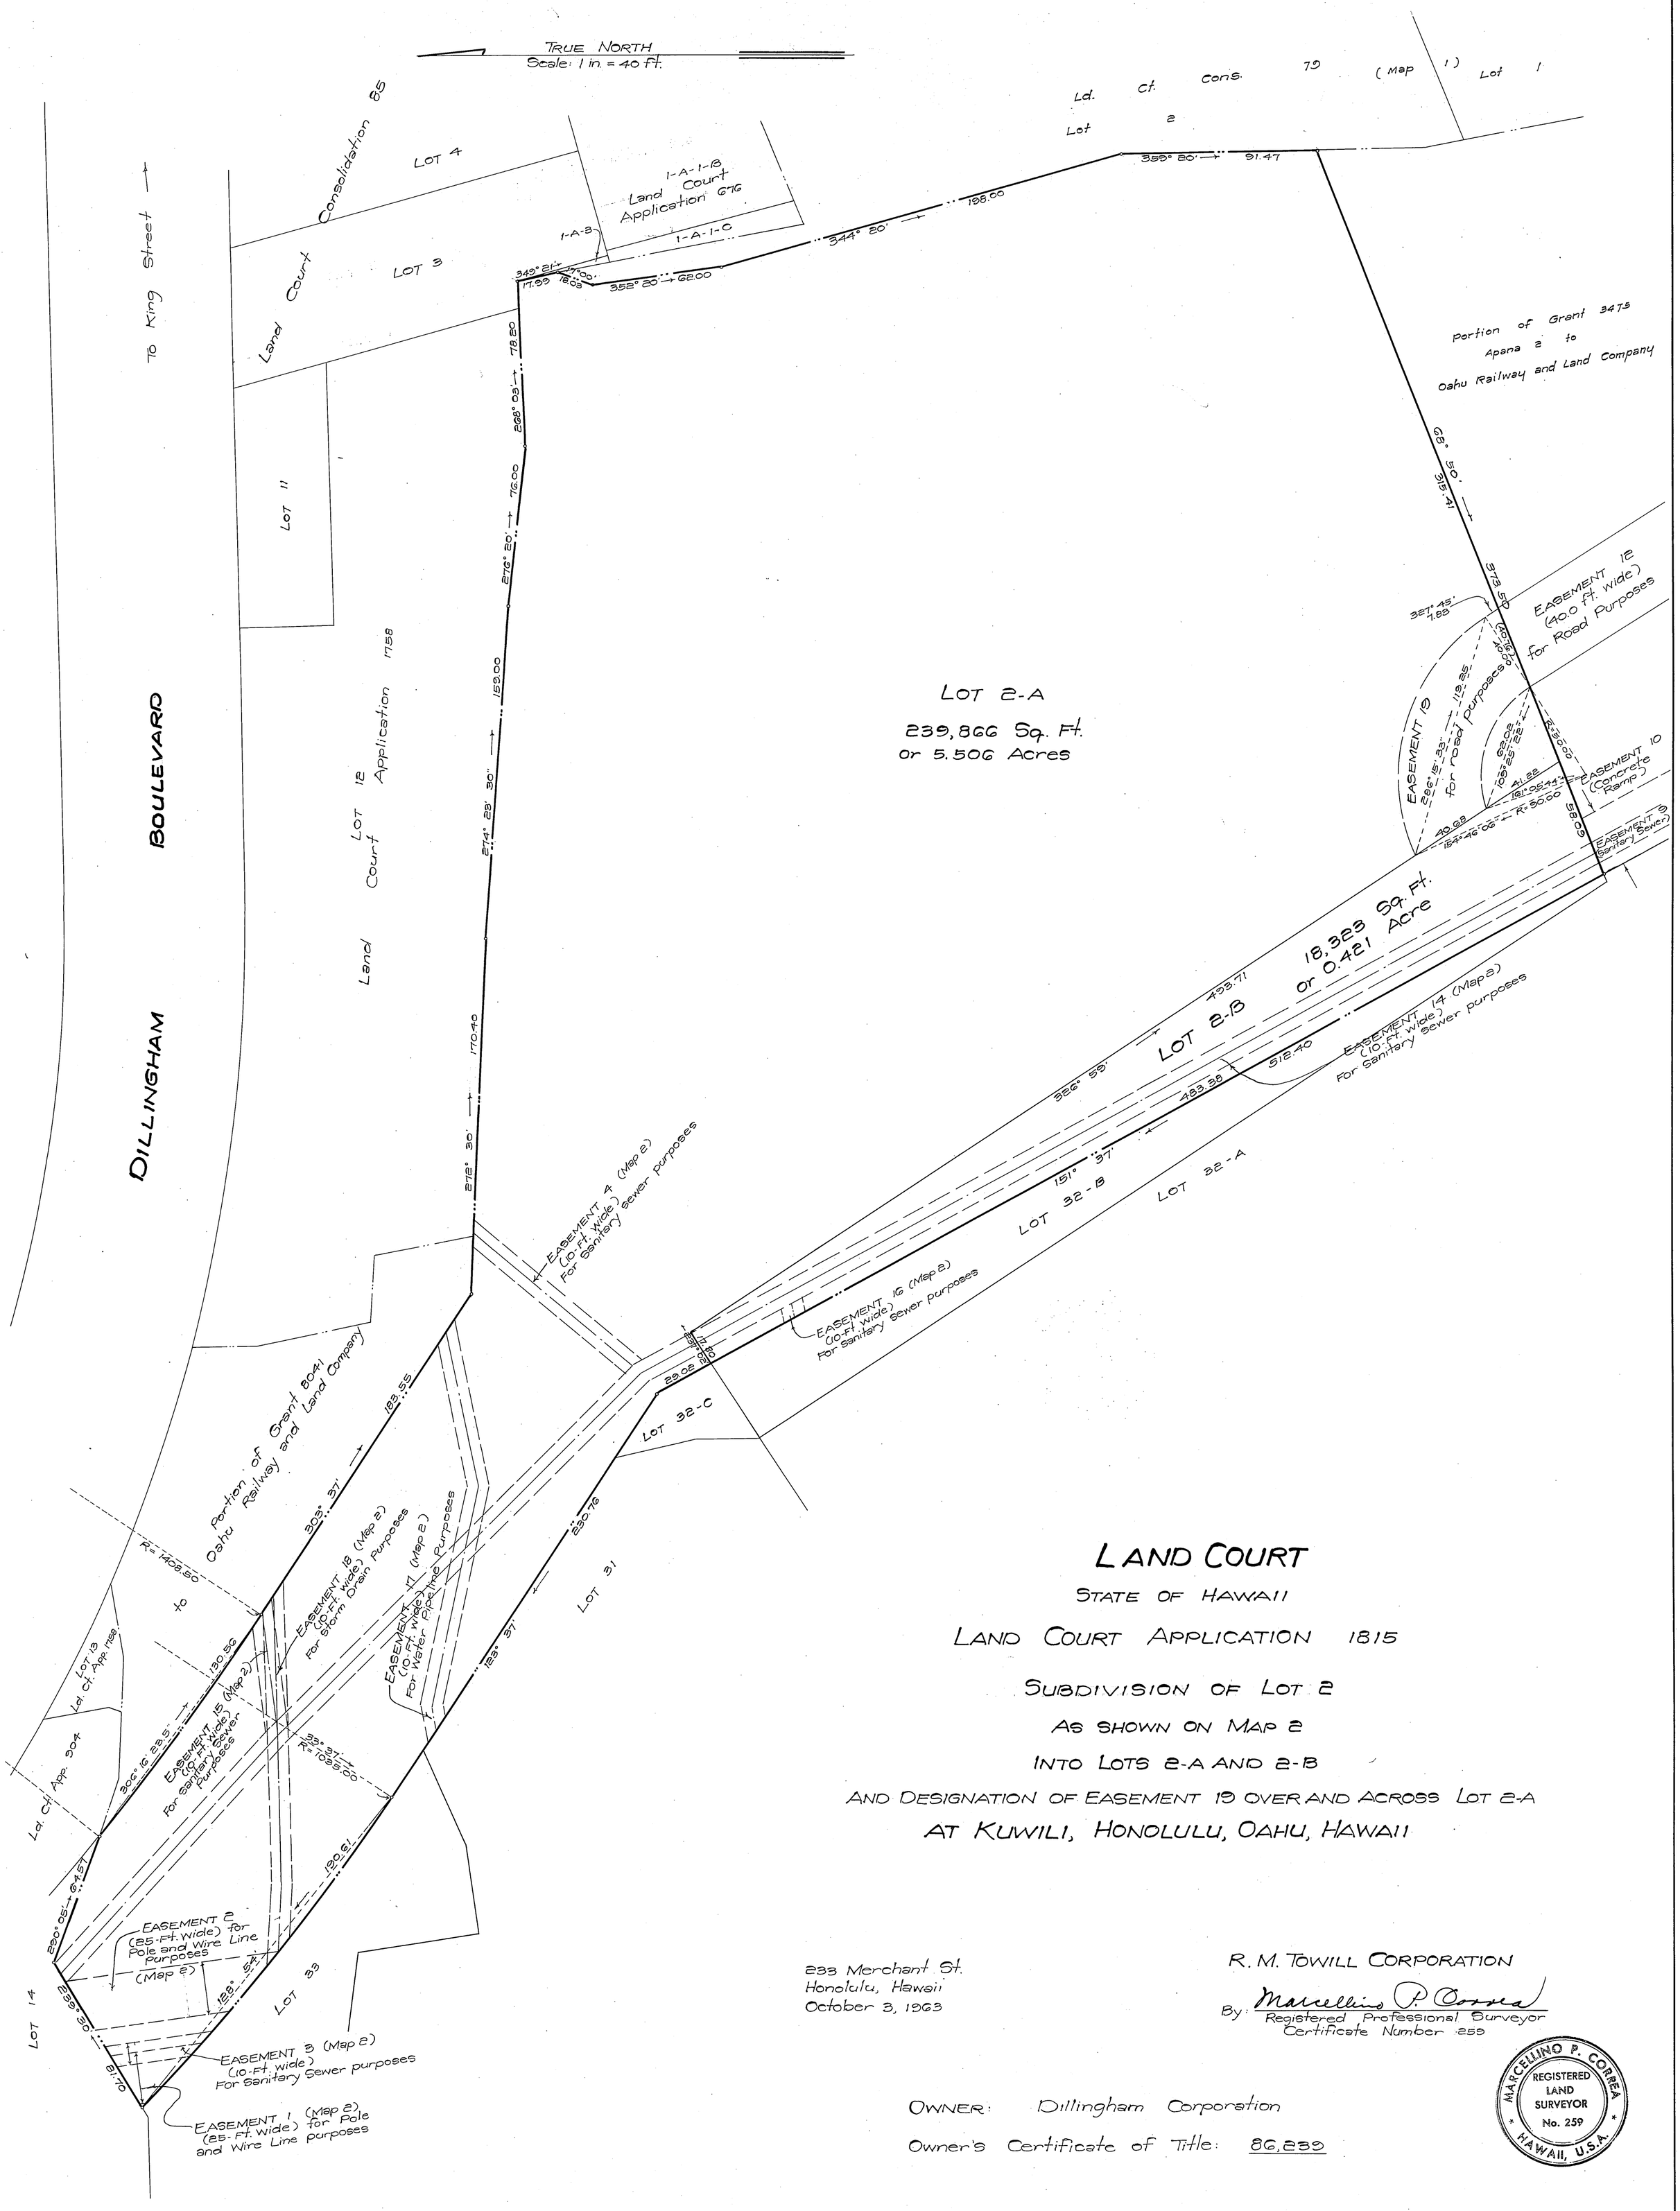

LAND COURT

STATE OF HAWAII

LAND COURT APPLICATION 1815

SUBDIVISION OF LOT 2

AS SHOWN ON MAP 2

INTO LOTS 2-A AND 2-B

AND DESIGNATION OF EASEMENT 19 OVER AND ACROSS LOT 2-A

AT KUWILI, HONOLULU, OAHU, HAWAII

233 Merchant St.
Honolulu, Hawaii
October 3, 1963

R. M. TOWILL CORPORATION

By: Marcellino P. Correa
Registered Professional Surveyor
Certificate Number 259

MARCELLINO P. CORREA
REGISTERED LAND SURVEYOR
No. 259
HAWAII, U.S.A.

OWNER: Dillingham Corporation

Owner's Certificate of Title: 86,239

AUTHORIZED AND APPROVED BY ORDER OF THE JUDGE
OF THE LAND COURT DATED: JUNE 18, 1964
BY ORDER OF THE COURT

REGISTRAR OF THE LAND COURT

Filed June 9, 1964
Rudolph K. Espinda
Assistant Registrar

NOTE:
Area of Easement 19 = 4102 Sq. Ft.

Tax Map Key: 1-5-07 and 15
9001-0-S

21" x 32" = 4.7 Sq. Ft.