1816

MAP 2

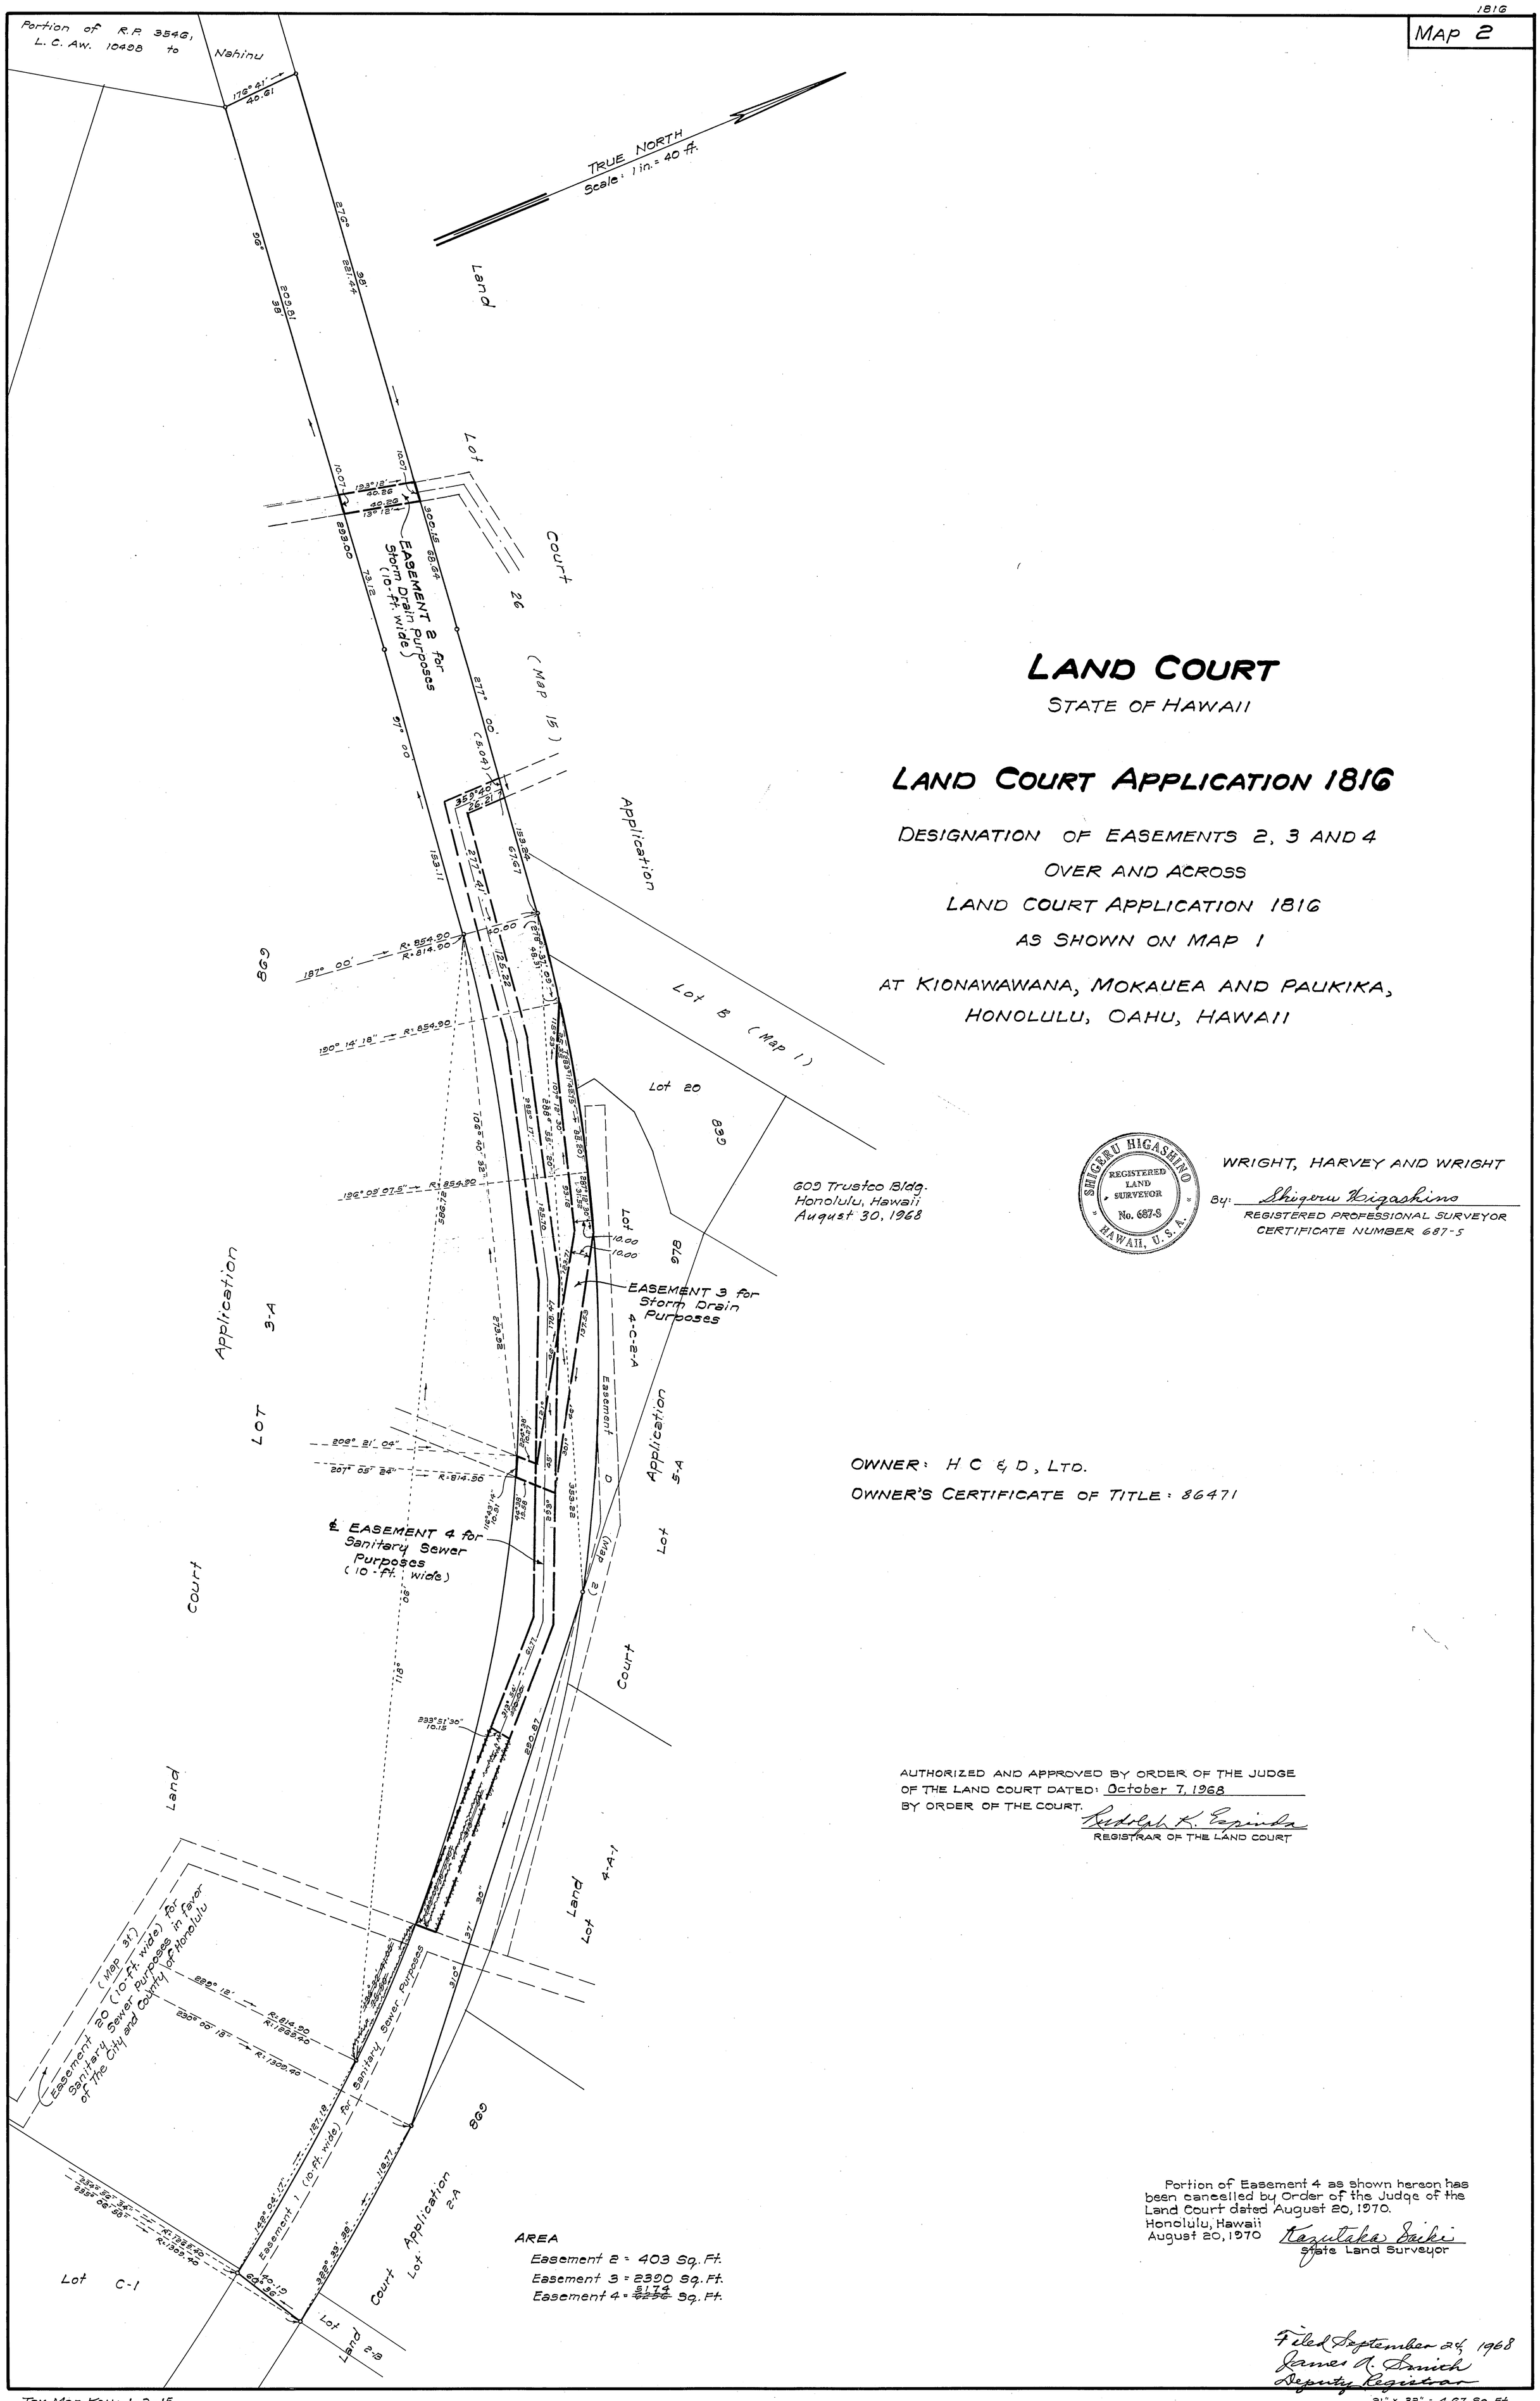

LAND COURT

STATE OF HAWAII

LAND COURT APPLICATION 1816

DESIGNATION OF EASEMENTS 2, 3 AND 4
OVER AND ACROSS
LAND COURT APPLICATION 1816
AS SHOWN ON MAP 1

AT KIONAWAWANA, MOKAUEA AND PAUKIKA,
HONOLULU, OAHU, HAWAII

609 Trustco Bldg.
Honolulu, Hawaii
August 30, 1968

SHIGERU HIGASHINO
REGISTERED LAND SURVEYOR
No. 687-S
HAWAII, U.S.A.

WRIGHT, HARVEY AND WRIGHT
By: Shigeru Higashino
REGISTERED PROFESSIONAL SURVEYOR
CERTIFICATE NUMBER 687-S

OWNER: H C & D, LTD.
OWNER'S CERTIFICATE OF TITLE: 86471

AUTHORIZED AND APPROVED BY ORDER OF THE JUDGE
OF THE LAND COURT DATED: October 7, 1968
BY ORDER OF THE COURT.
Rudolph K. Espinda
REGISTRAR OF THE LAND COURT

Portion of Easement 4 as shown hereon has been cancelled by Order of the Judge of the Land Court dated August 20, 1970.
Honolulu, Hawaii
August 20, 1970
Kazutaka Saiki
State Land Surveyor

AREA
Easement 2 = 403 Sq. Ft.
Easement 3 = 2390 Sq. Ft.
Easement 4 = ~~6256~~ 5174 Sq. Ft.

Filed September 24, 1968
James A. Smith
Deputy Registrar

Tax Map Key: 1-2-15

21" × 32" = 4.67 Sq. Ft.