1861

MAP 7

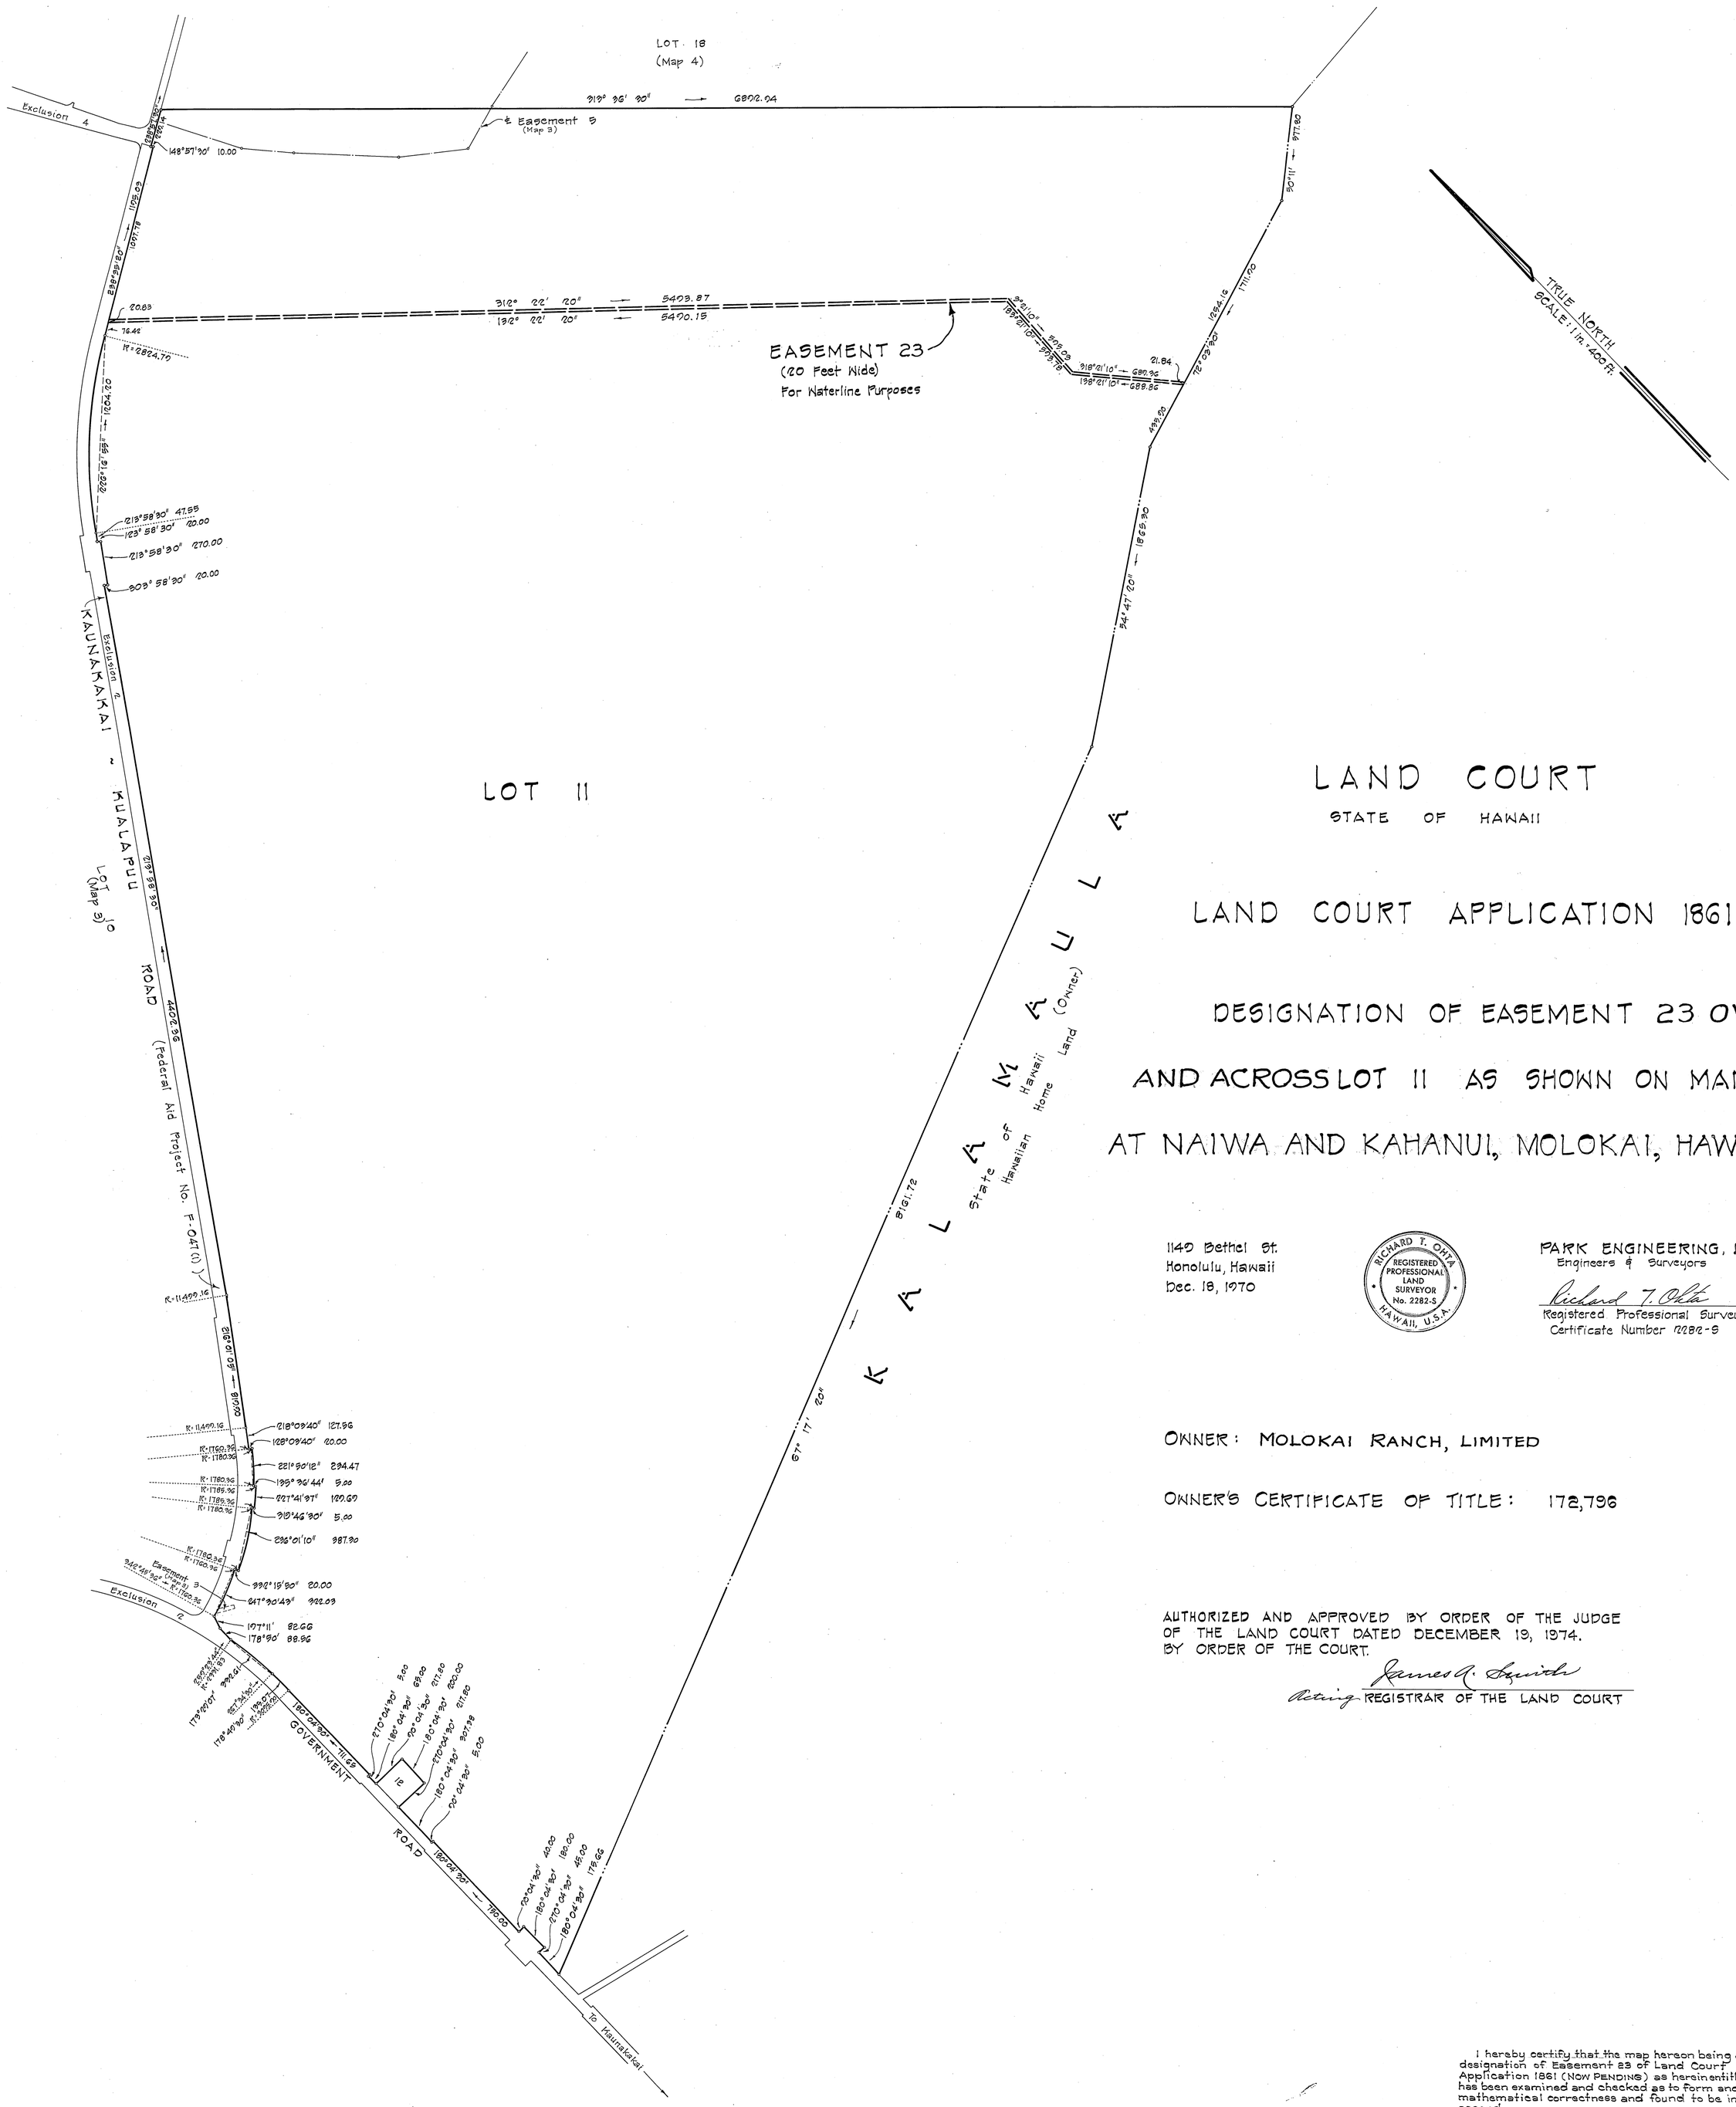

LAND COURT

STATE OF HAWAII

LAND COURT APPLICATION 1861

DESIGNATION OF EASEMENT 23 OVER AND ACROSS LOT 11 AS SHOWN ON MAP 3 AT NAIWA AND KAHANUI, MOLOKAI, HAWAII

1149 Bethel St.
Honolulu, Hawaii
Dec. 18, 1970

RICHARD T. OKITA
REGISTERED PROFESSIONAL LAND SURVEYOR
No. 2282-S
HAWAII, U.S.A.

PARK ENGINEERING, Inc.
Engineers & Surveyors

Richard T. Okita
Registered Professional Surveyor
Certificate Number 2282-S

OWNER: MOLOKAI RANCH, LIMITED

OWNER'S CERTIFICATE OF TITLE: 172,796

AUTHORIZED AND APPROVED BY ORDER OF THE JUDGE OF THE LAND COURT DATED DECEMBER 19, 1974.
BY ORDER OF THE COURT.

James A. Smith
Acting REGISTRAR OF THE LAND COURT

I hereby certify that the map hereon being a designation of Easement 23 of Land Court Application 1861 (NOW PENDING) as herein entitled has been examined and checked as to form and mathematical correctness and found to be in accord.
Honolulu, Hawaii
February 5, 1973

Kazutaka Saiki
State Land Surveyor

Area of EASEMENT 23 = 135,488 sq. Ft.

Filed January 29, 1973
James A. Smith
Deputy Registrar

Tax Map Key: 2nd Div. 5-2-12: Portion of 22

90" x 96" = 7.5 sq. Ft.