1861

MAP 16

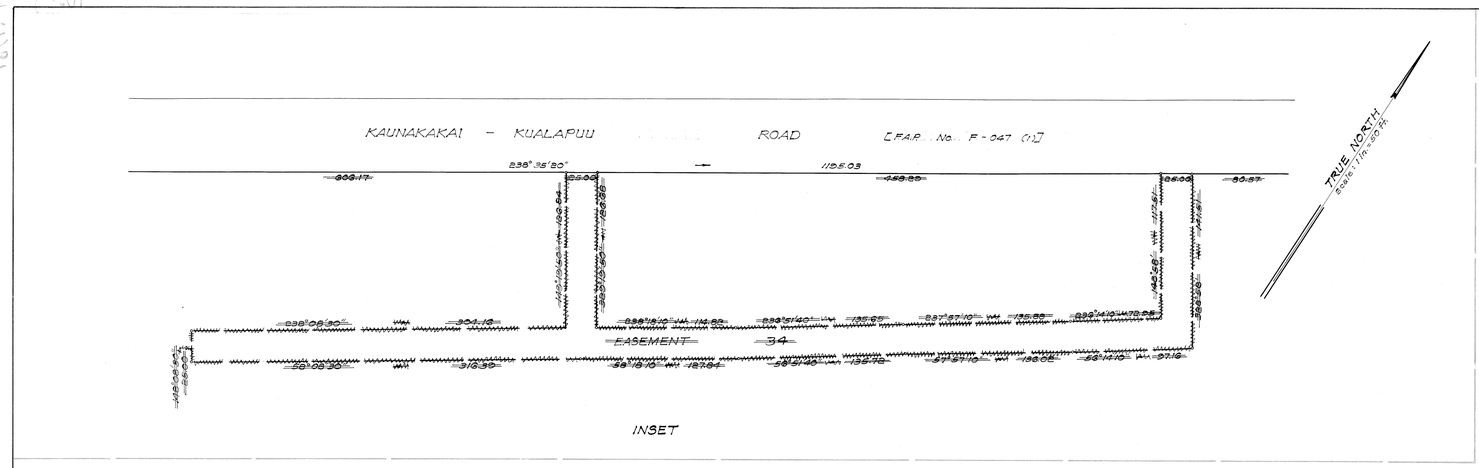

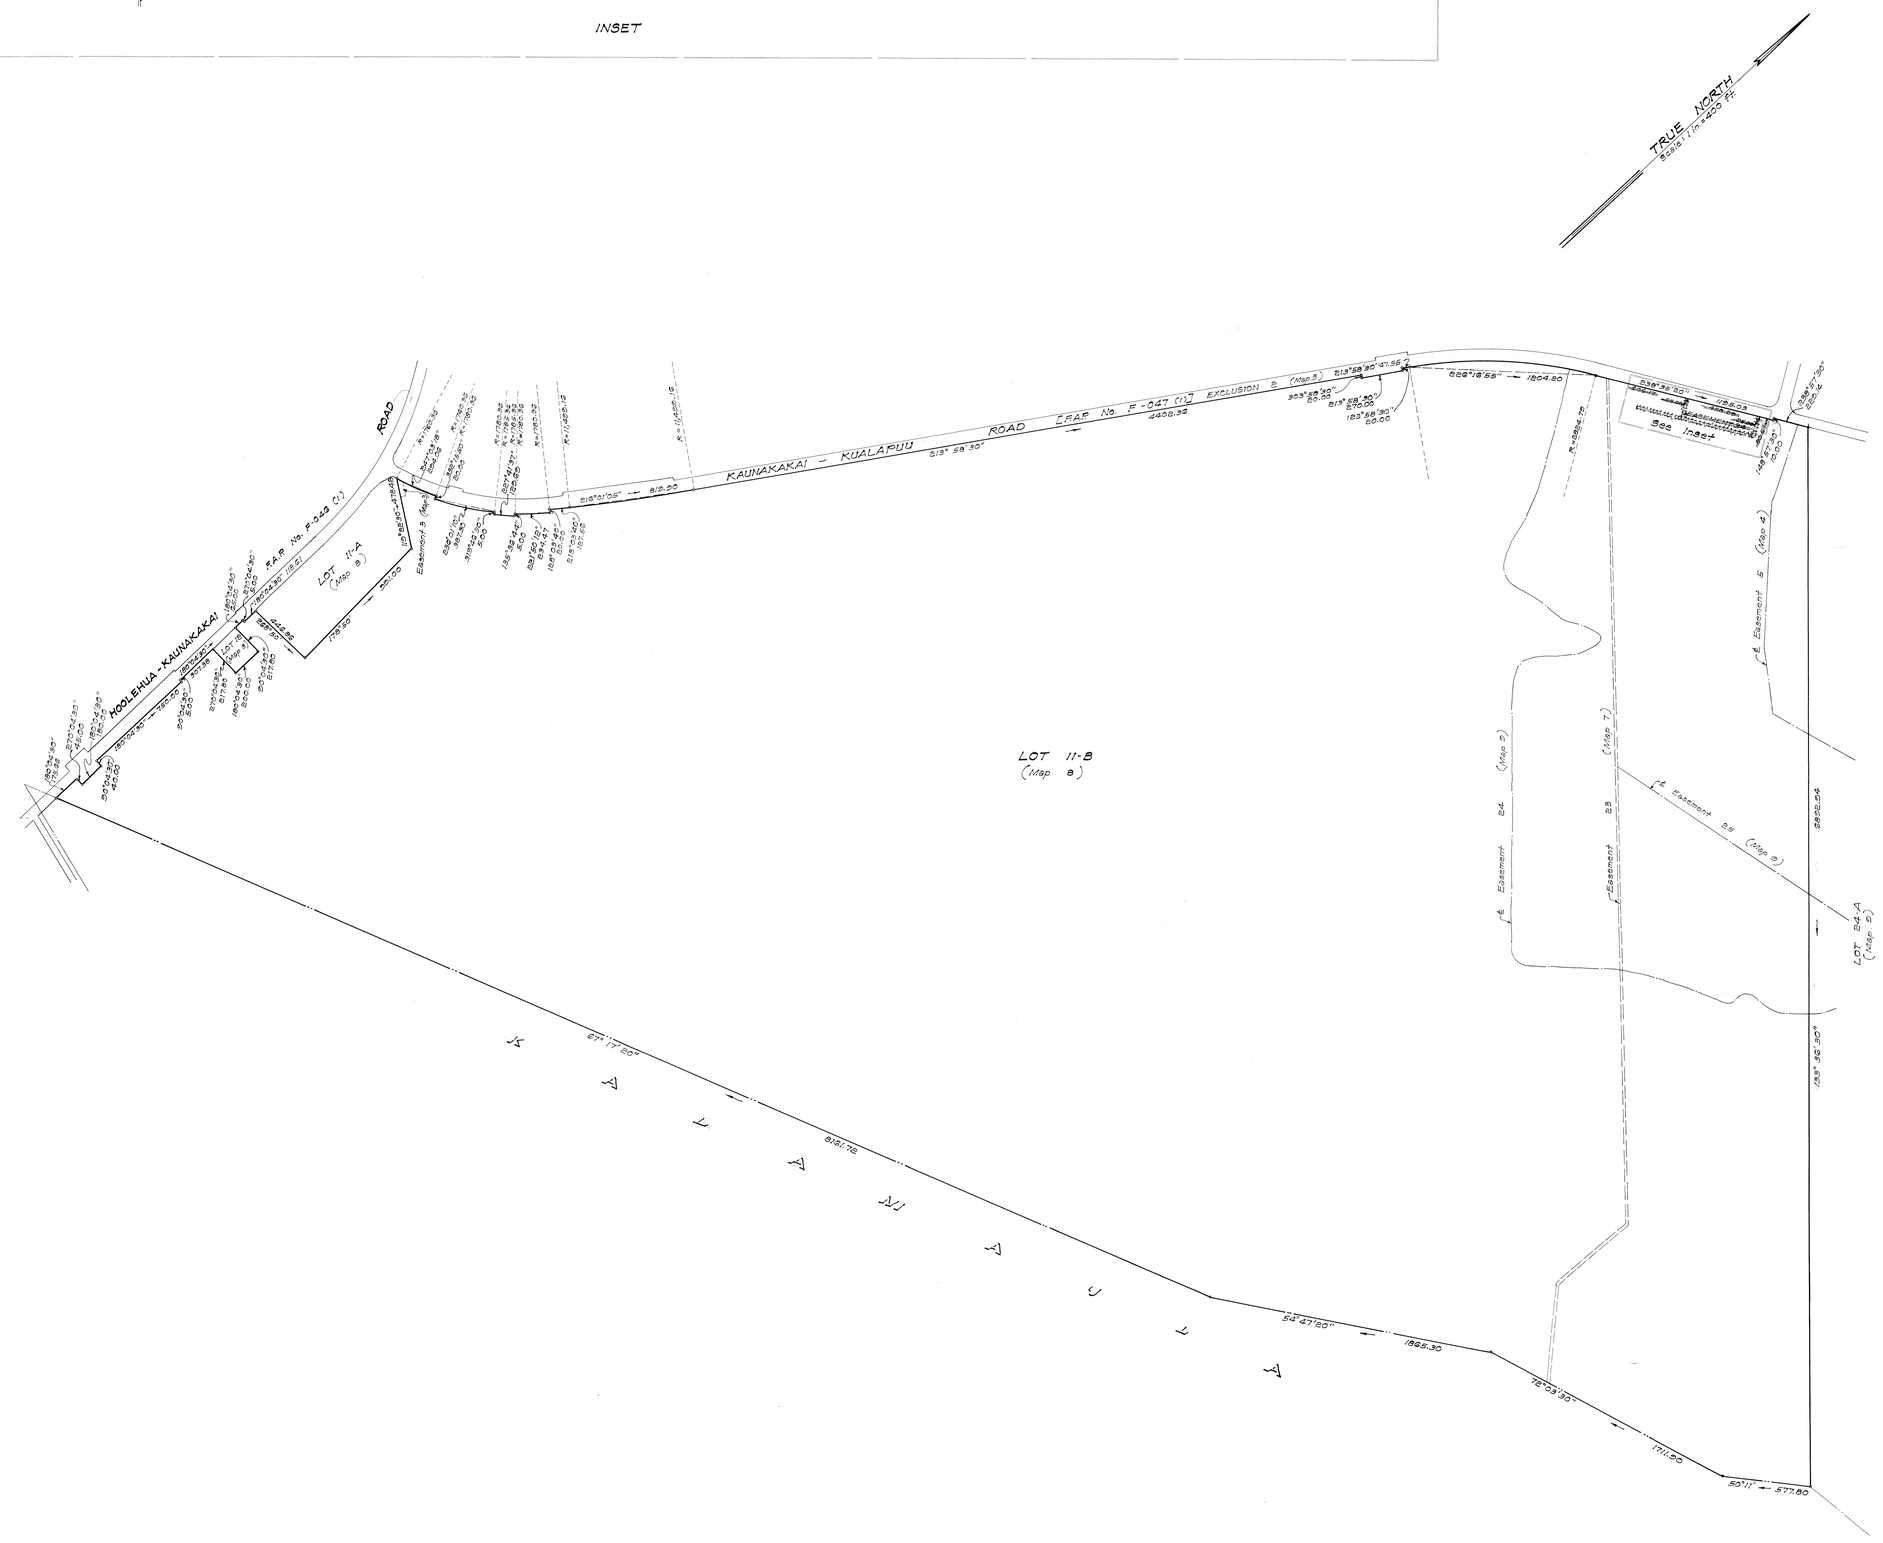

LAND COURT

STATE OF HAWAII

LAND COURT APPLICATION 1861

~~DESIGNATION OF EASEMENT 34~~
~~AFFECTING LOT 11-B~~
~~AS SHOWN ON MAP 8~~

NAIWA, MANOWAINUI AND KAHANUI, MOLOKAI, HAWAII

677 Ala Moana Blvd.
Honolulu, Hawaii
July 22, 1981

GEORGE K. YOSHIMURA
REGISTERED PROFESSIONAL LAND SURVEYOR
No. 2027
HAWAII, U.S.A.

R.M. TOWILL CORPORATION
By: George K. Yoshimura
Registered Professional Surveyor
Certificate Number 2027
Land Court Certificate Number 170

OWNER: MOLOKAI RANCH, LIMITED

OWNER'S CERTIFICATE OF TITLE: 172,796

AUTHORIZED AND APPROVED BY ORDER OF THE JUDGE OF THE LAND COURT DATED: DECEMBER 24, 1981
BY ORDER OF THE COURT.

James A. Smith
REGISTRAR OF THE LAND COURT

Easement 34 affecting Lot 11-B as shown hereon has been deleted by Order of the Judge of the Land Court dated January 25, 1985.
Honolulu, Hawaii
January 29, 1985
Paul T. Nakao
Acting State Land Surveyor

~~Area of Easement 34 = 0.607 Acre~~

Filed November 9, 1981
James A. Smith
Registrar

Tax Map Key: 2nd Div. 5-2-12:1

36" x 48" = 10.5 SQ. FT.