MAP 27

LAND COURT

STATE OF HAWAII

LAND COURT APPLICATION 1804

DELETION OF EASEMENT 31 AFFECTING LOT 85 AS SHOWN ON MAP 23
AND AFFECTING LOT 36-C AS SHOWN ON MAP 12
AND DESIGNATION OF THE FOLLOWING EASEMENTS:
EASEMENT 147 AFFECTING LOT 78
AS SHOWN ON MAP 17
EASEMENT 148 AFFECTING LOT 85
AS SHOWN ON MAP 23

HONUAULA, MAUI, HAWAII

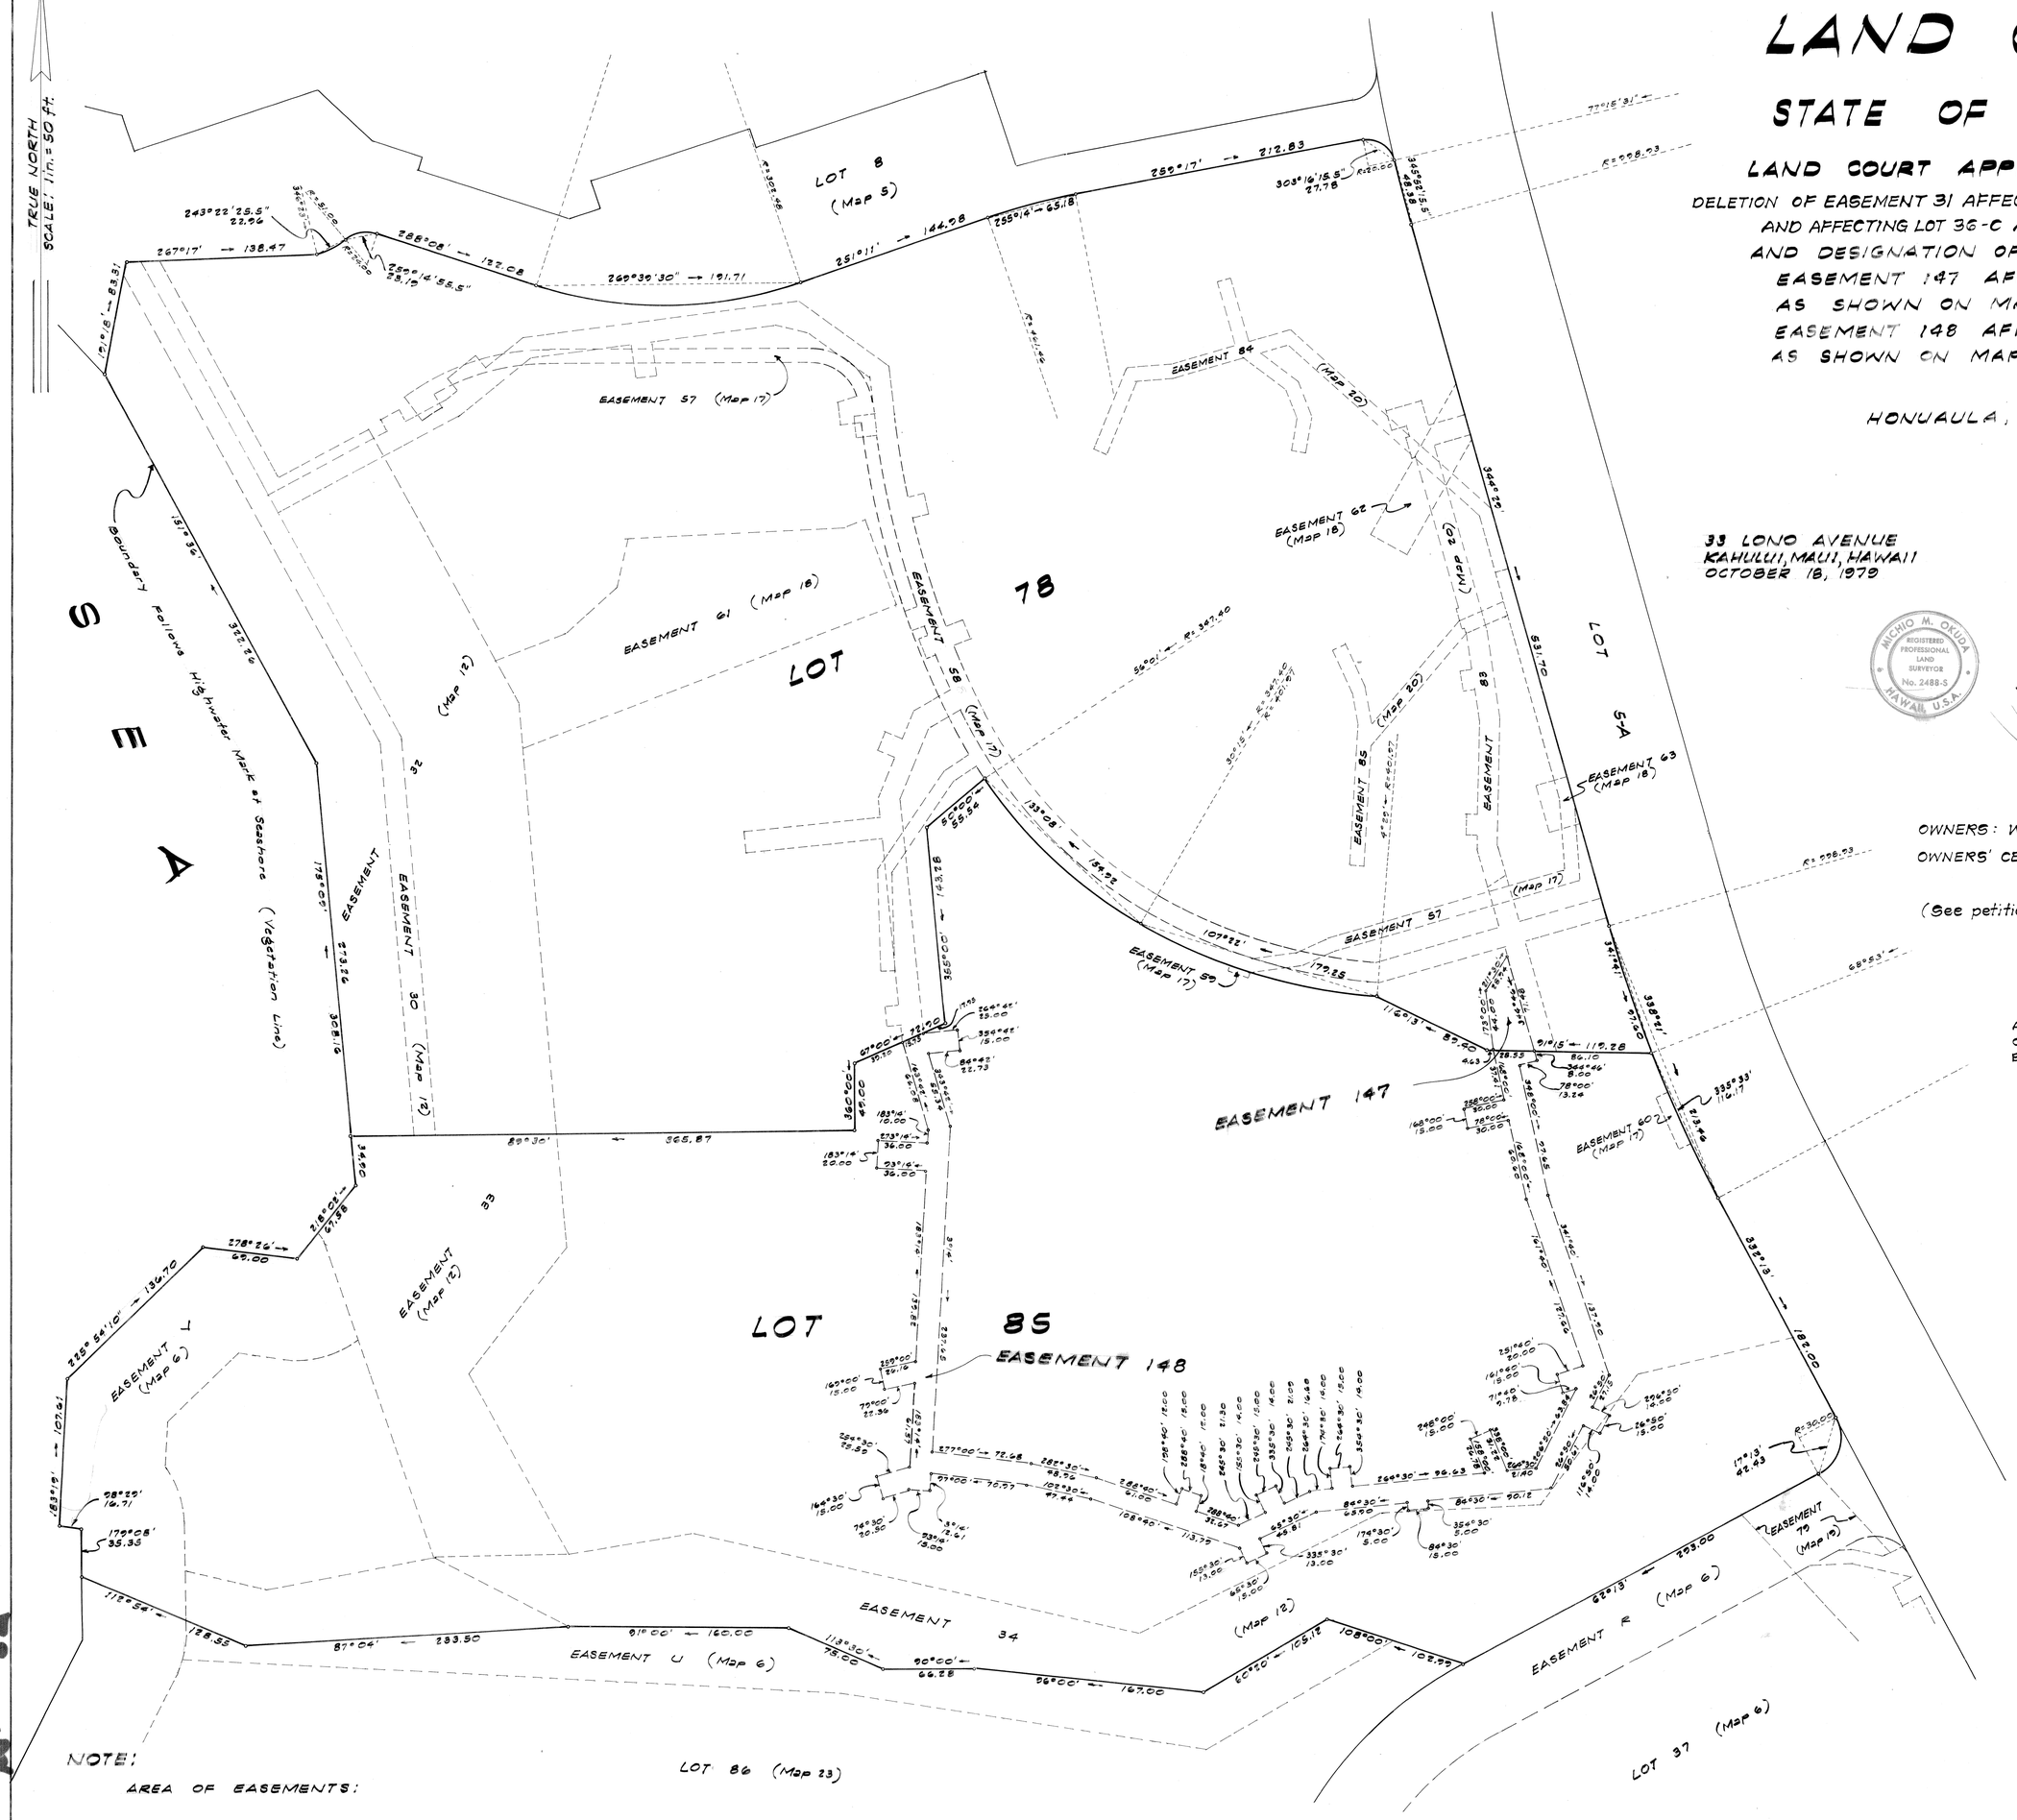

33 LONO AVENUE
KAHULUI, MAUI, HAWAII
OCTOBER 18, 1979

A & B PROPERTIES, INC.

MICHIO M. OKUDA
REGISTERED PROFESSIONAL LAND SURVEYOR
No. 2488-S
HAWAII, U.S.A.

by: Michio M. Okuda
Registered Professional Land Surveyor
Certificate Number 2488-S
Land Court Surveyor Certificate 160

OWNERS: WAILEA DEVELOPMENT COMPANY, ET AL
OWNERS' CERTIFICATES OF TITLE: 203,994, ET AL

(See petition for other Certificates of Title)

AUTHORIZED AND APPROVED BY ORDER OF THE JUDGE OF THE LAND COURT DATED NOVEMBER 5, 1979
BY ORDER OF THE COURT.

Juanita K. Post
REGISTRAR OF THE LAND COURT

NOTE:

AREA OF EASEMENTS:

EASEMENT 147 = 0.032 AC.
EASEMENT 148 = 0.481 AC.

Filed October 19, 1979 Juanita K. Post, Registrar

Tax Map Key: 2-1-08: 69 and 70

30" x 36" = 7.5 Sq. Ft.