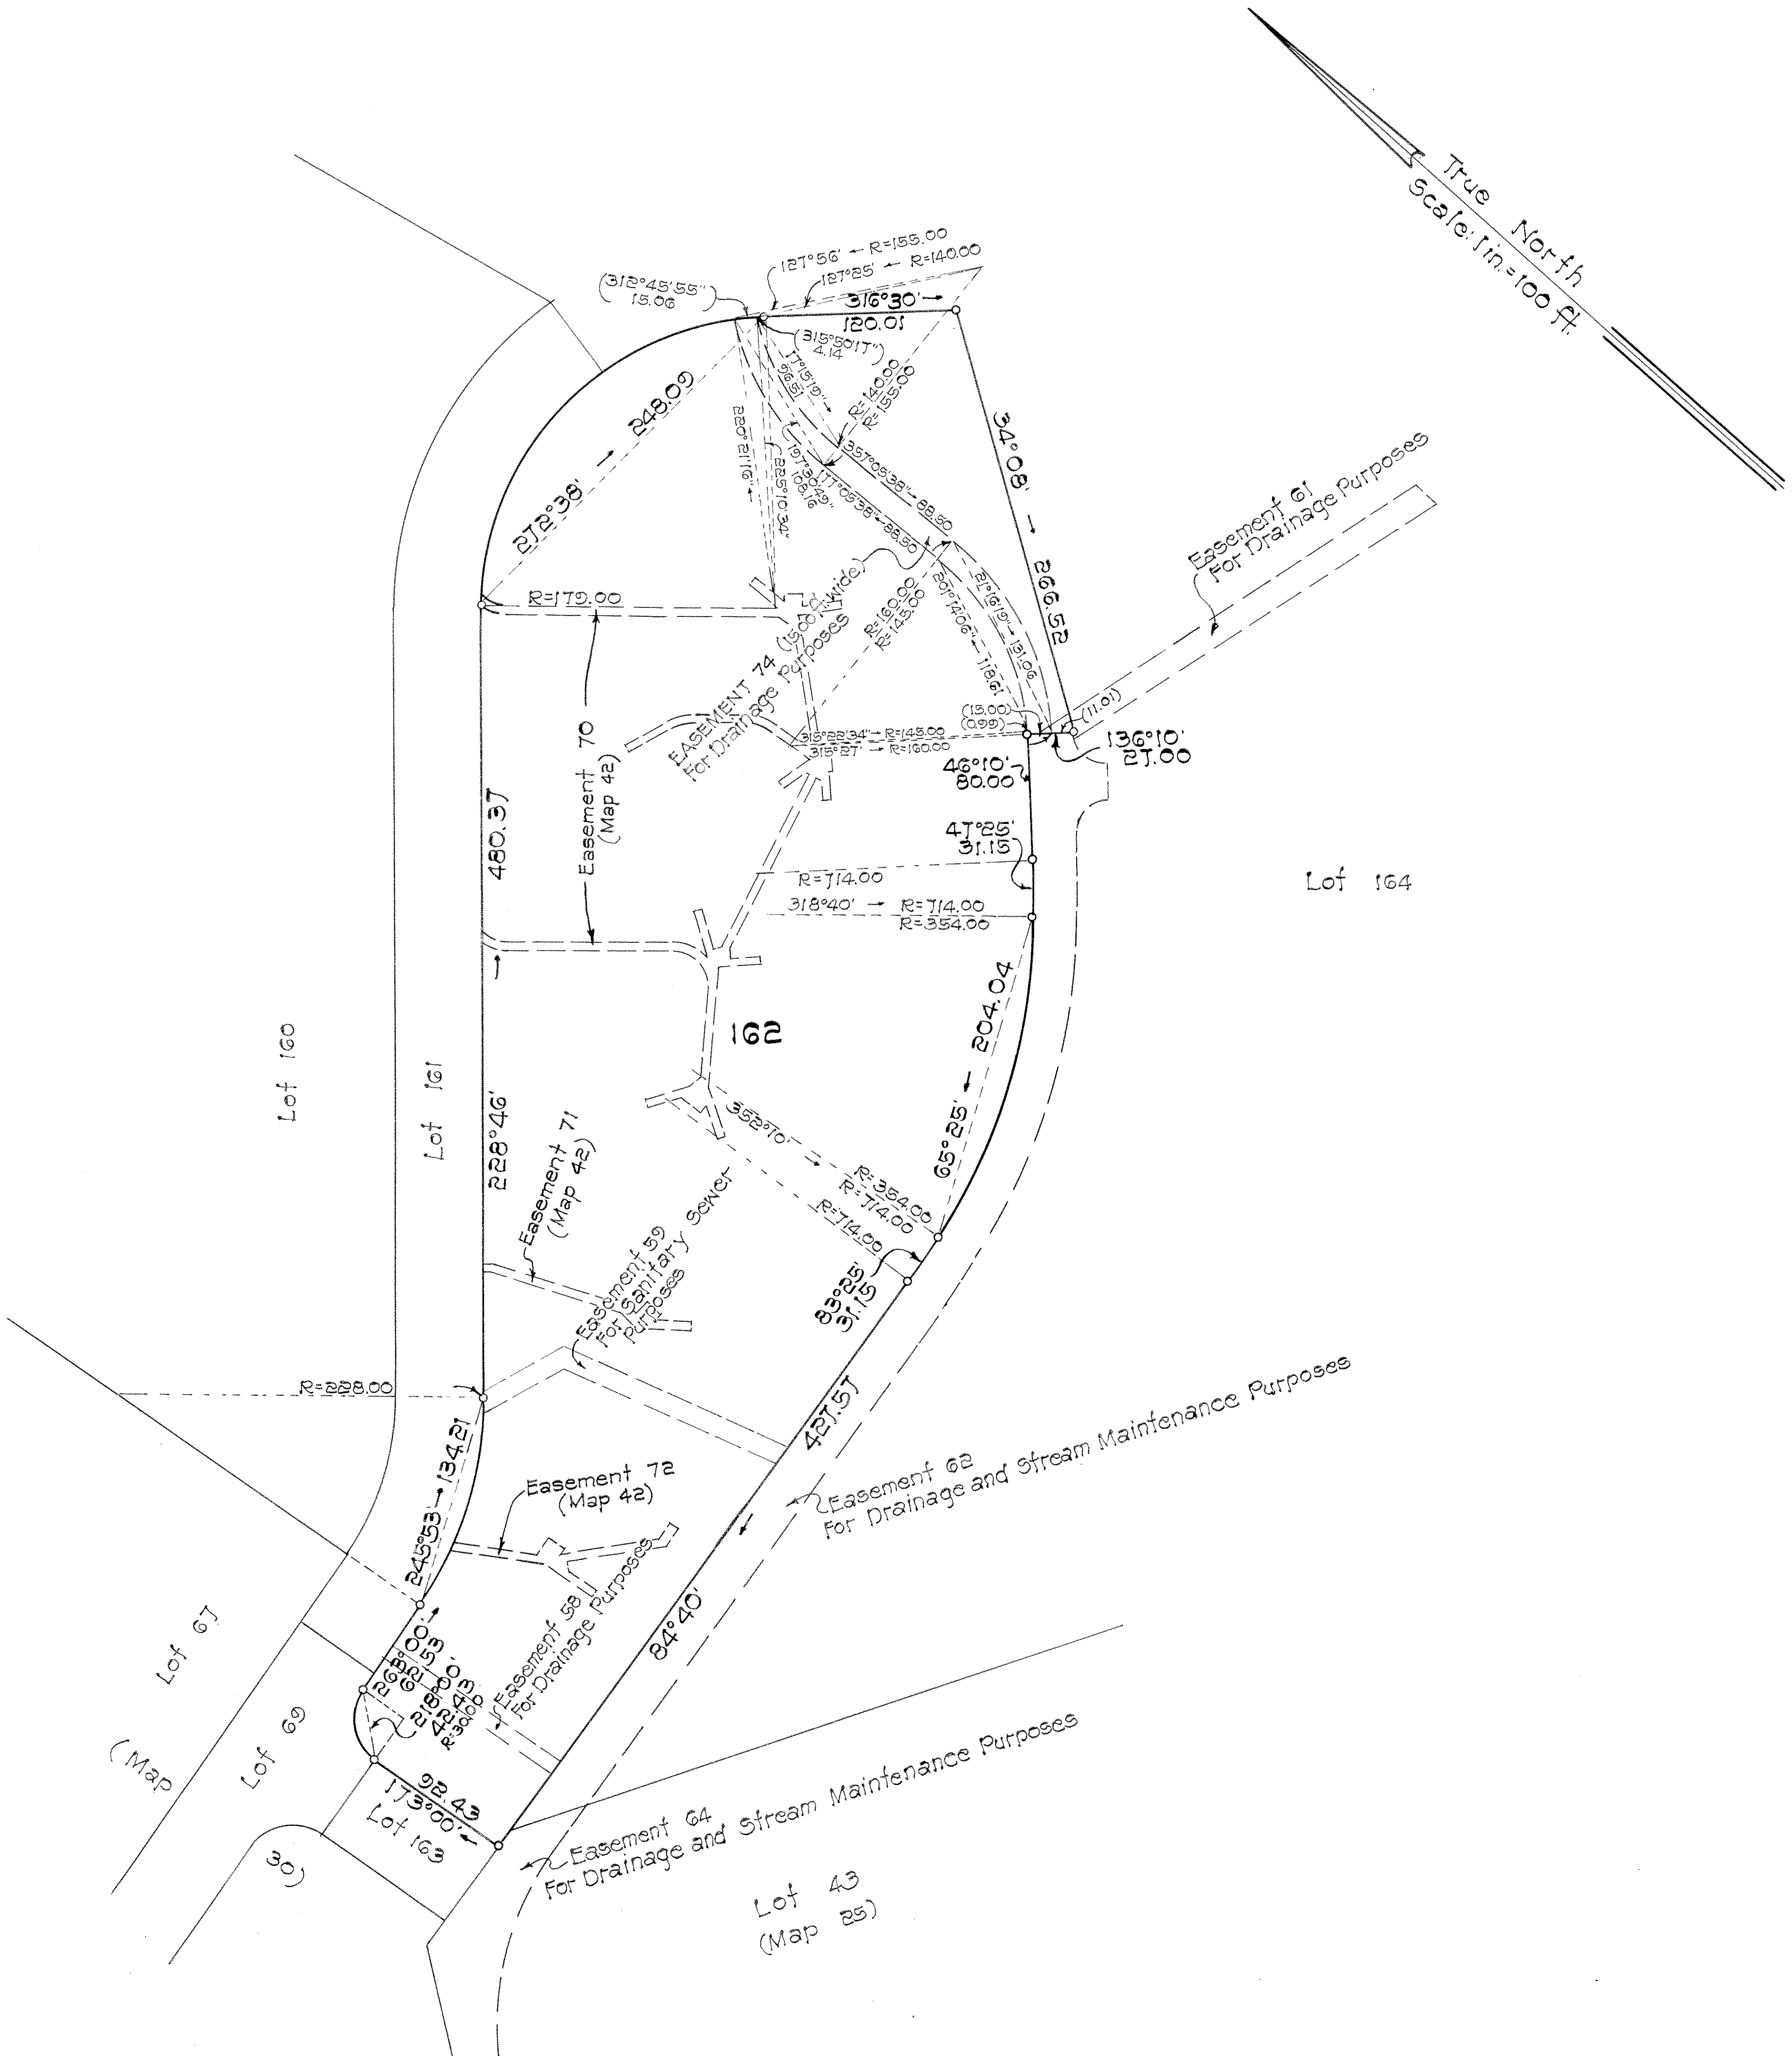

LAND COURT

STATE OF HAWAII

LAND COURT APPLICATION 1805

CANCELLATION OF EASEMENT 60
AS SHOWN ON MAP 40
AND DESIGNATION OF EASEMENT 74
OVER AND ACROSS LOT 162
AS SHOWN ON MAP 40
AT HEEIA, AHUIMANU AND KAHALUU
KOOLAUPOKO, OAHU, HAWAII

700 Bishop St., Suite 608
Honolulu, Oahu, Hawaii
January 8, 1972

GEORGE K. HOUGHTAILING
REGISTERED LAND SURVEYOR
No. 470
HAWAII, U.S.A.

COMMUNITY PLANNING INC.

By: George K Houghtailing
Registered Professional Land Surveyor
Certificate Number 470
Land Court Surveyor Cert. No. 148

OWNERS: WAIKIKI DEVELOPMENT CO., INC.
CENTEX DEVELOPMENT COMPANY

OWNERS' CERTIFICATE OF TITLE: 146,086

AUTHORIZED AND APPROVED BY ORDER OF THE JUDGE OF THE LAND COURT DATED APRIL 12, 1972.
BY ORDER OF THE COURT.

James A. Smith
Acting REGISTRAR OF THE LAND COURT

NOTE:
AREA OF EASEMENT:
Easement 74 = 4825 Sq. Ft.

Filed April 3, 1972 Paul Cozloff clerk

Tax Map Key: 4-7-04

15" x 21" = 2.19 Sq. Ft.