1805

MAP 104

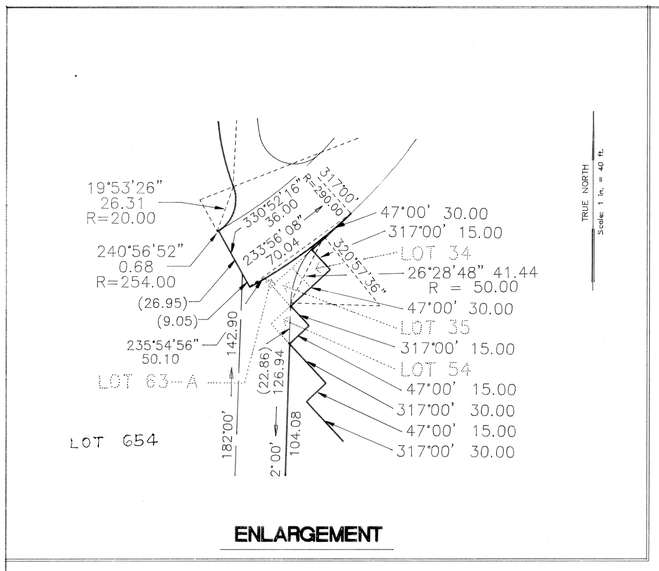


ENLARGEMENT

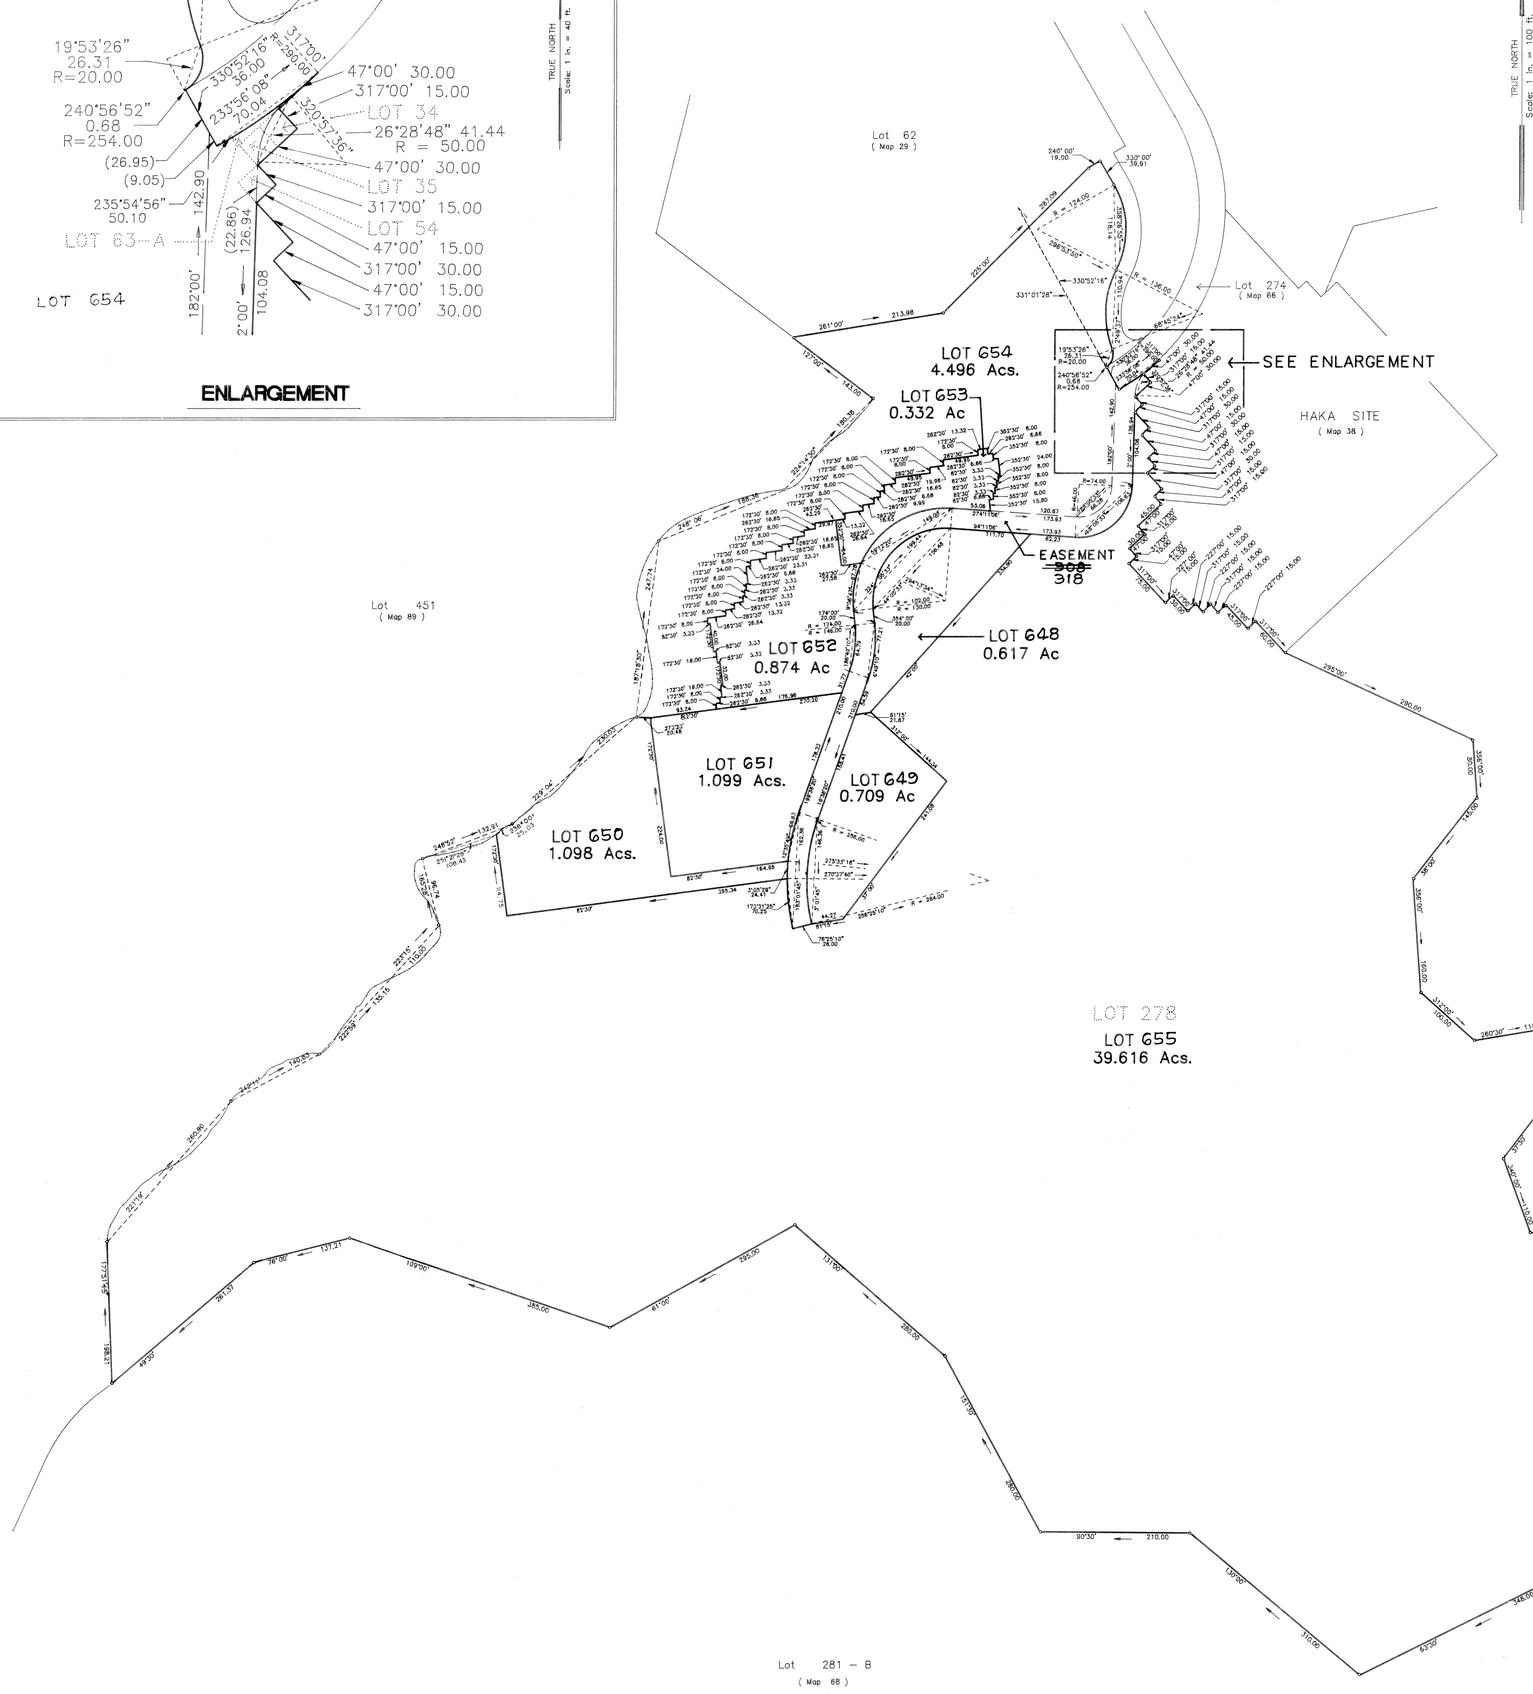


# LAND COURT

STATE OF HAWAII

LAND COURT APPLICATION 1805

**CONSOLIDATION OF LOTS 34, 35, 54 AND 63-A AS SHOWN ON MAP 38 AND LOT 278 AS SHOWN ON MAP 67 AND RESUBDIVISION OF SAID CONSOLIDATION INTO LOTS 648 TO 655, INCLUSIVE AND DESIGNATION OF EASEMENT ~~308~~ 318 OVER AND ACROSS LOT 654**

AT HEEIA, AHUIMANU AND KAHALUU, KOOLAUPOKO, OAHU, HAWAII

TOWILL, SHIGEOKA & ASSOCIATES, INC.

1270 Queen Emma Street
Honolulu, Hawaii
January 30, 1987

HARUO SHIGEOKA
REGISTERED PROFESSIONAL LAND SURVEYOR
No. 2279
HAWAII, U.S.A.

Registered Professional Surveyor
Certificate Number 2279
Registered Land Court Surveyor
Certificate Number 158

OWNER : Associated Memorial Group, Ltd.

Transfer Certificates of Title : 192,506 (Lots 34,35,54)
131,746 (Lot 63-A)
200,257 (Lot 278)

NOTE:

AREA OF EASEMENT:

EASEMENT ~~308~~ 318 = 30,135 Sq. Ft.

Easement 308 as shown hereon has been corrected to Easement 318 by Order of the Judge of the Land Court dated January 31, 2001.
Honolulu, Hawaii
January 31, 2001
State Land Surveyor

AUTHORIZED AND APPROVED BY ORDER OF THE JUDGE OF THE LAND COURT DATED : FEBRUARY 11, 1994
BY ORDER OF THE COURT

REGISTRAR OF THE LAND COURT

Filed December 6, 1993
Barbara E. Wright, Registrar

TAX MAP KEY: 4-7-51: Por. 2

30" x 36" = 7.5 Sq. Ft.