1828

MAP 2

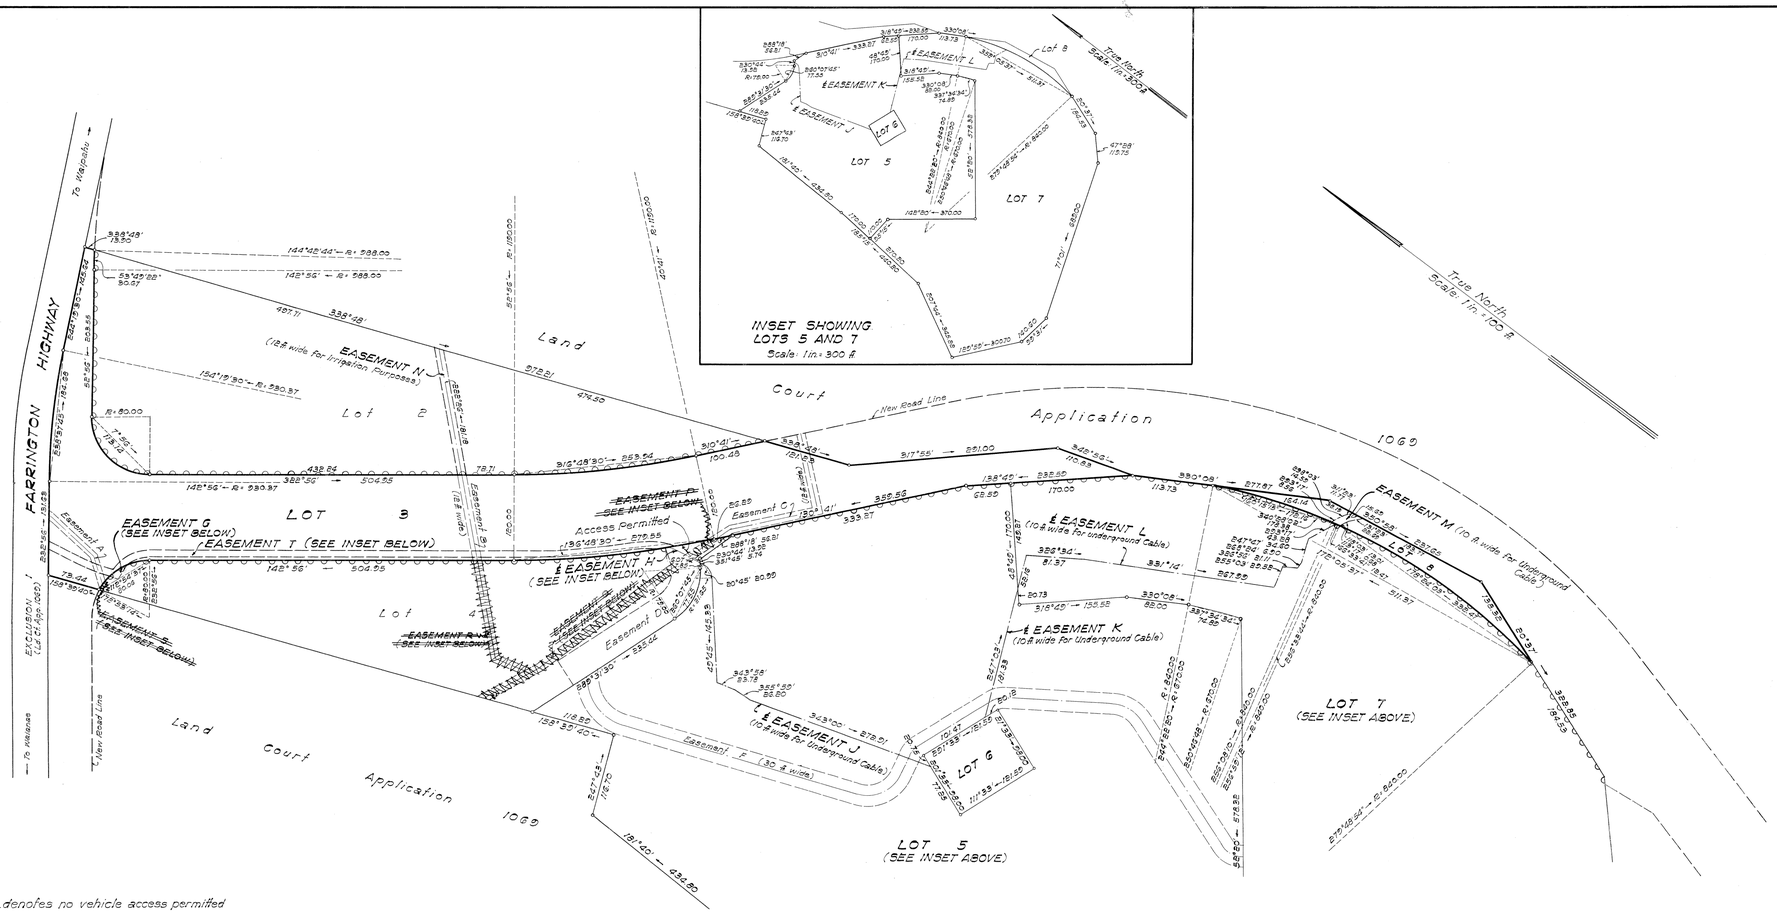

Note:
o o o denotes no vehicle access permitted

LAND COURT

STATE OF HAWAII

LAND COURT APPLICATION 1828

DESIGNATION OF EASEMENTS G, H, J, K, L, M, N, ~~P, Q, R, S~~ AND T

EASEMENT T AFFECTING LOT 3

EASEMENTS G, H, ~~P, Q, R AND S~~ AFFECTING LOT 4

EASEMENTS J AND K AFFECTING LOT 5

EASEMENT L AFFECTING LOT 7

EASEMENT M AFFECTING LOT 8

AND EASEMENT N AFFECTING LOT 2

AS SHOWN ON MAP 1

AT HONOULIULI, EWA, OAHU, HAWAII

STATE OF HAWAII
DEPARTMENT OF TRANSPORTATION
HIGHWAYS DIVISION

Honolulu, Hawaii
September 6, 1961

BY: James F. Foster
Registered Professional Surveyor 625
Land Court Surveyor 93

APPROVED:
BY: J. C. Myatt
Chief Engineer

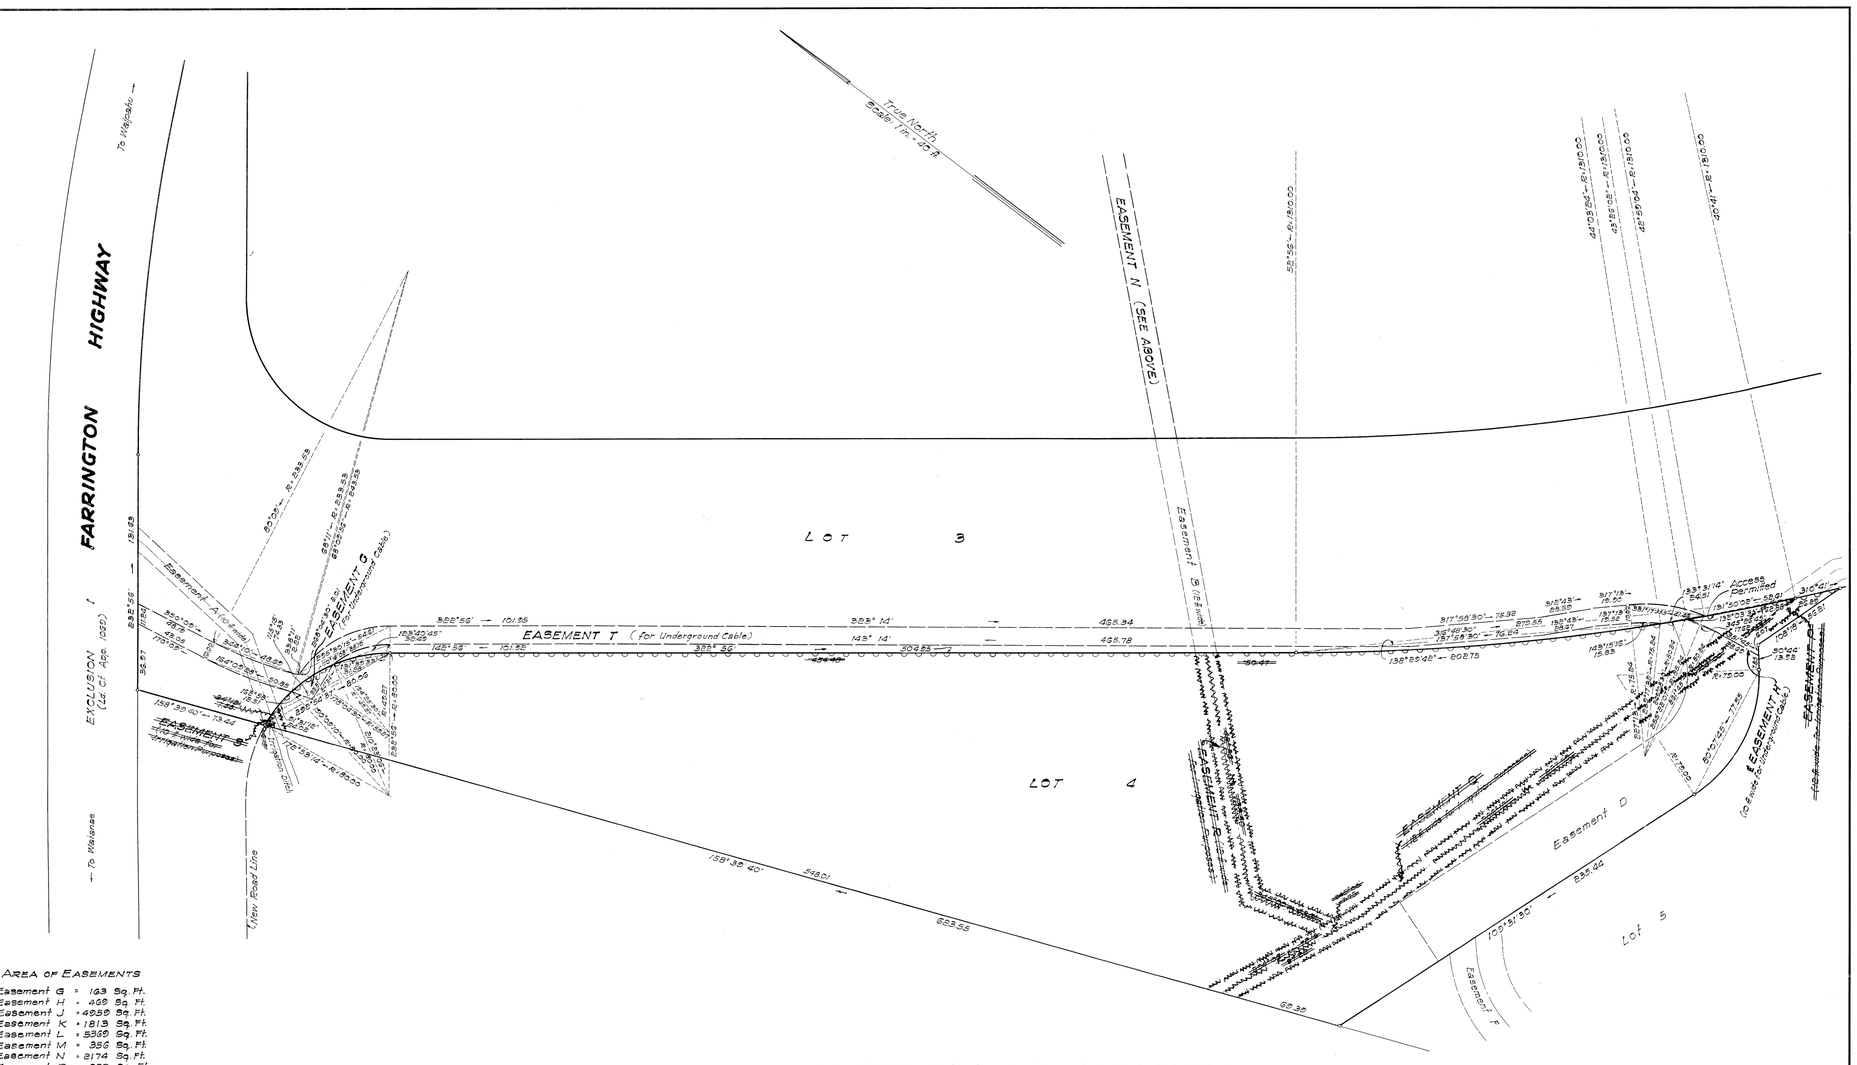

Owner: The United States of America
Owners Certificate of Title: 91996

AUTHORIZED AND APPROVED BY ORDER OF THE JUDGE OF THE LAND COURT DATED JUNE 7, 1963
BY ORDER OF THE COURT

REGISTRAR OF THE LAND COURT

Easements P, Q, R and S as shown hereon have been cancelled by Order of the Judge of the Land Court dated March 22, 1995.
Honolulu, Hawaii
March 22, 1995
Randall M. Hashimoto
Acting State Land Surveyor

I hereby certify that the map hereon being a designation of easements of Land Court Application 1828 (NOW PENDING) as herein entitled has been examined and checked as to form and mathematical correctness and found to be in accord.
Honolulu, Hawaii
November 1, 1962

JAMES M. DUNN
Surveyor, State of Hawaii

By: Tony R. Rau
Assistant Surveyor, State of Hawaii

Filed May 22, 1962
Rudolph K. Espinda
Assistant Registrar

NOTE: AREA OF EASEMENTS

Easement G	= 163 Sq. Ft.
Easement H	= 469 Sq. Ft.
Easement J	= 4959 Sq. Ft.
Easement K	= 1813 Sq. Ft.
Easement L	= 5369 Sq. Ft.
Easement M	= 356 Sq. Ft.
Easement N	= 2174 Sq. Ft.
~~Easement P~~	~~= 889 Sq. Ft.~~
~~Easement Q~~	~~= 3770 Sq. Ft.~~
~~Easement R~~	~~= 2185 Sq. Ft.~~
~~Easement S~~	~~= 75 Sq. Ft.~~
Easement T	= 8701 Sq. Ft.

INSET SHOWING EASEMENTS G, H, ~~P, Q, R, S~~ AND T
Scale: 1 in. = 40 ft.

Tax Map Key: 9-1-16:2

Easements G & H
BARBER'S POINT NAS ACCESS ROAD
PROJECT No. D-AD-1(2)

30" × 36" = 7.5 Sq. Ft.