1828

MAP 4

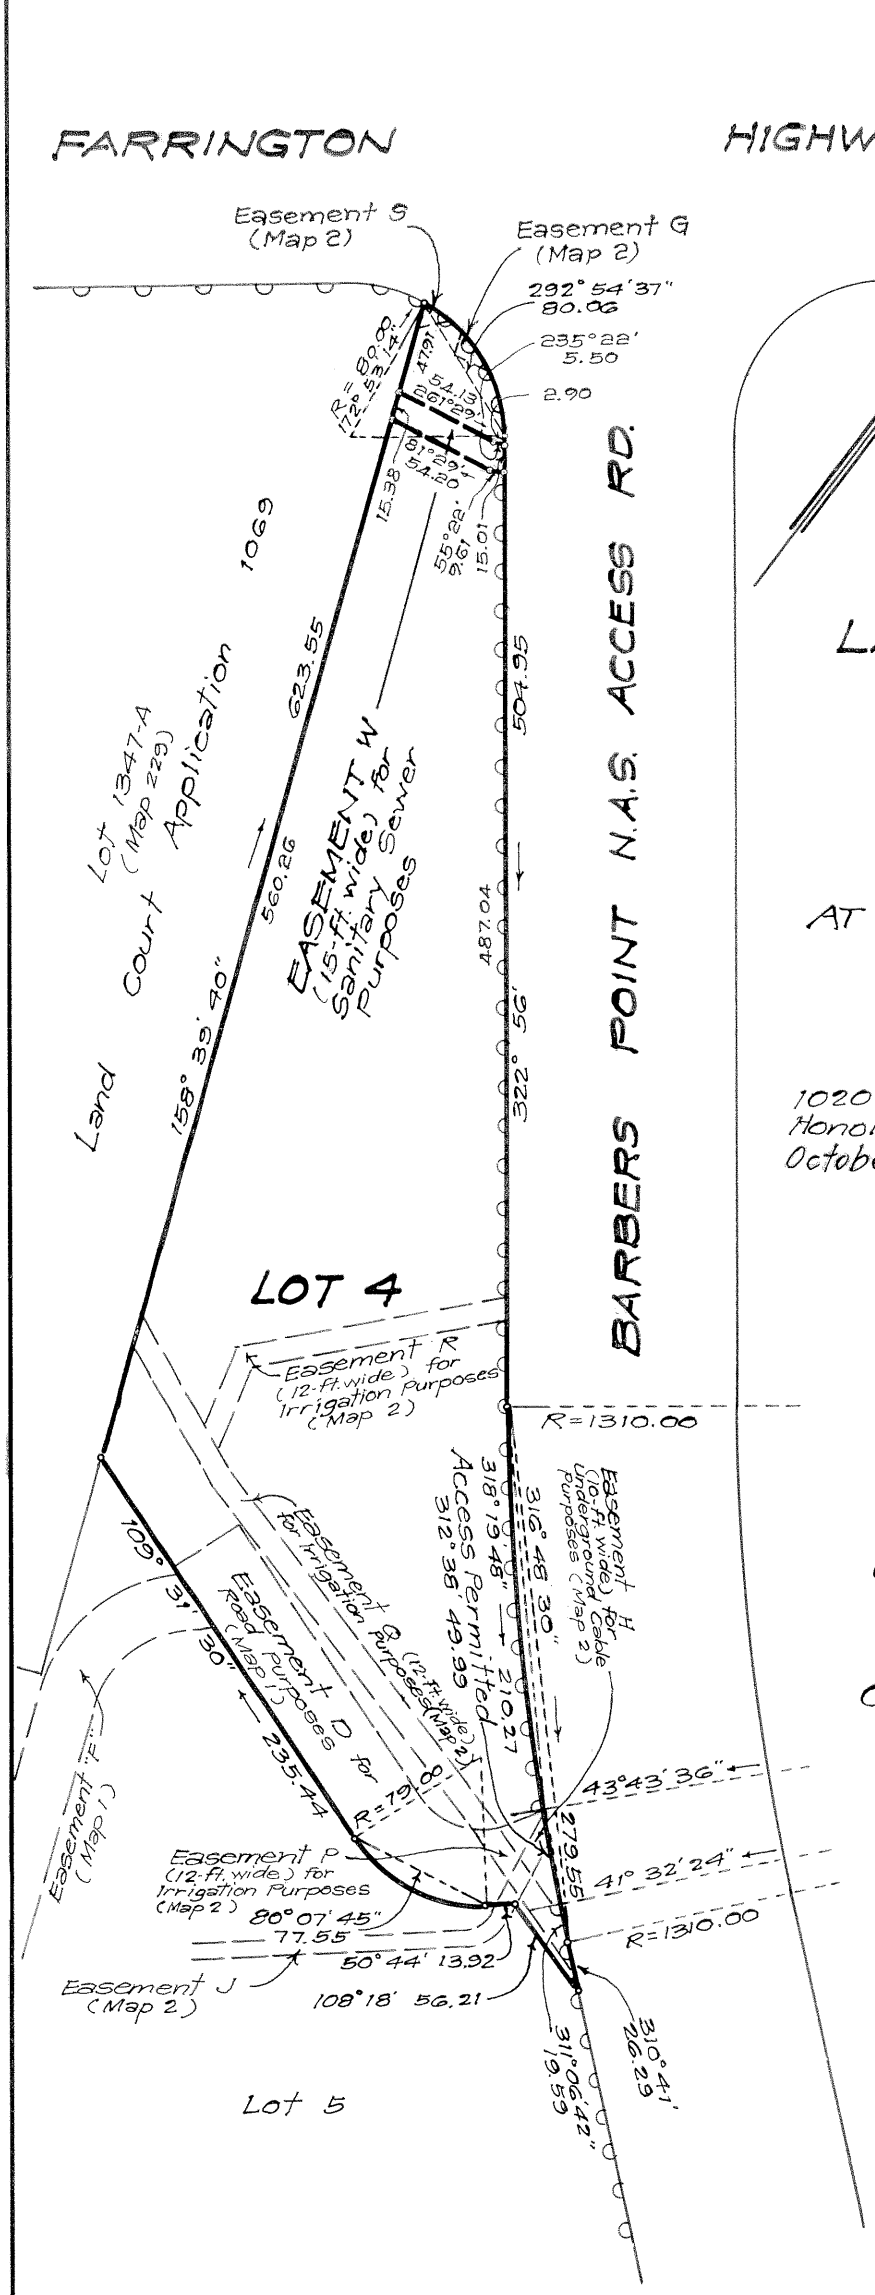

TRUE NORTH
Scale: 1 in. = 100 ft.

LAND COURT

STATE OF HAWAII

LAND COURT APPLICATION 1828

DESIGNATION OF EASEMENT W
OVER AND ACROSS LOT 4
AS SHOWN ON MAP 1

AT HONOULIULI, EWA, OAHU, HAWAII

WILLIAM HEE & ASSOCIATES, INC.

1020 Auahi St.
Honolulu, Hawaii
October 9, 1974

By: Jerry S. Nakagawa
Registered Professional Surveyor
Certificate Number 1698
Land Court Certificate Number 147

JERRY S. NAKAGAWA
REGISTERED PROFESSIONAL LAND SURVEYOR
No. 1698
HAWAII, U.S.A.

OWNERS: Trustees under the Will and of the Estate of James Campbell, deceased

OWNERS' CERTIFICATE OF TITLE: 118,117

AUTHORIZED AND APPROVED BY ORDER OF THE JUDGE OF THE LAND COURT DATED: JANUARY 31, 1986
BY ORDER OF THE COURT

REGISTRAR OF THE LAND COURT

NOTES:

denotes no vehicle access permitted.
denotes access permitted

Area of Easement W = 926 Sq. Ft.

filed January 7, 1986
Barbara E. Wright, Clerk

Tax Map Key: 9-1-16-24
73-175

Parcel 5-A-1
MAKAKILO INTERCEPTOR SEWER
18-1-3-121

10" x 15" = 1.0 Sq. Ft.