MAP 38

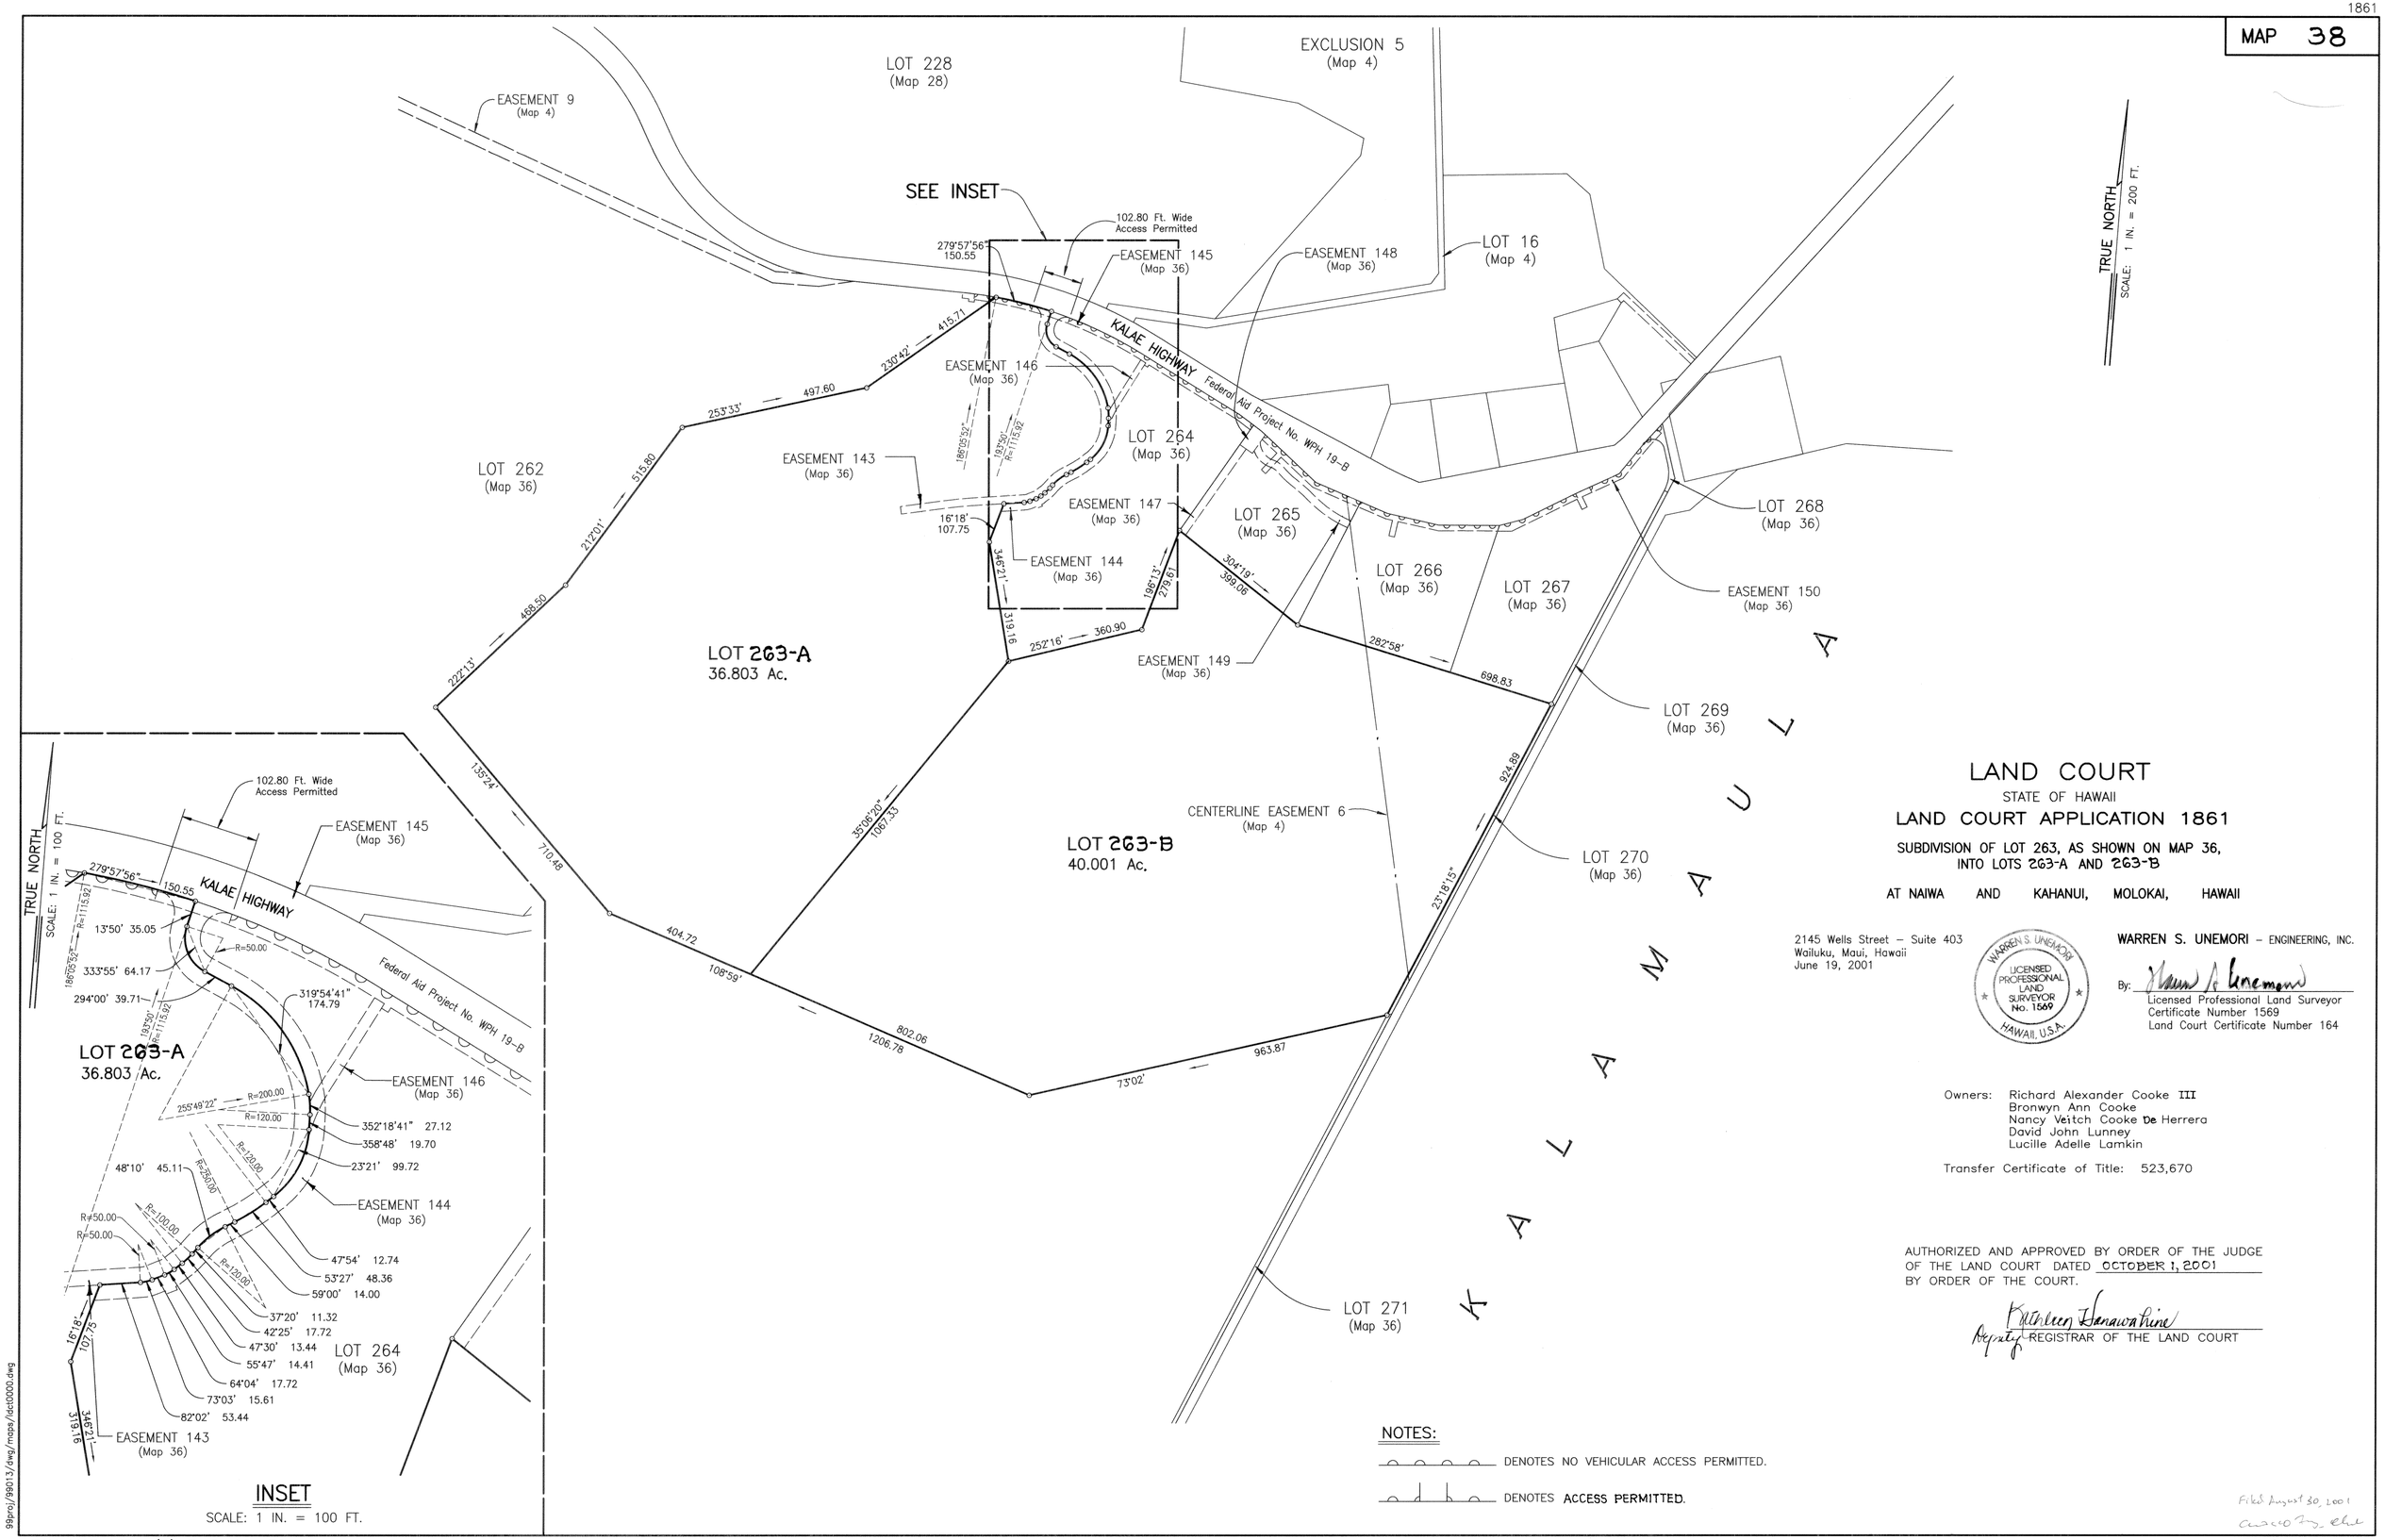

LAND COURT

STATE OF HAWAII

LAND COURT APPLICATION 1861

SUBDIVISION OF LOT 263, AS SHOWN ON MAP 36, INTO LOTS 263-A AND 263-B

AT NAIWA AND KAHANUI, MOLOKAI, HAWAII

2145 Wells Street – Suite 403
Wailuku, Maui, Hawaii
June 19, 2001

WARREN S. UNEMORI – ENGINEERING, INC.

WARREN S. UNEMORI LICENSED PROFESSIONAL LAND SURVEYOR No. 1569 HAWAII, U.S.A.

By: _____
Licensed Professional Land Surveyor
Certificate Number 1569
Land Court Certificate Number 164

Owners: Richard Alexander Cooke III
Bronwyn Ann Cooke
Nancy Veitch Cooke De Herrera
David John Lunney
Lucille Adelle Lamkin

Transfer Certificate of Title: 523,670

AUTHORIZED AND APPROVED BY ORDER OF THE JUDGE OF THE LAND COURT DATED OCTOBER 1, 2001 BY ORDER OF THE COURT.

Kathleen Hanawahine
Deputy REGISTRAR OF THE LAND COURT

NOTES:

DENOTES NO VEHICULAR ACCESS PERMITTED.

DENOTES ACCESS PERMITTED.

Filed August 30, 2001

TAX MAP KEY: (2) 5-2-12: 30

21"x32" = 4.67 Sq.Ft.