1874

MAP 4

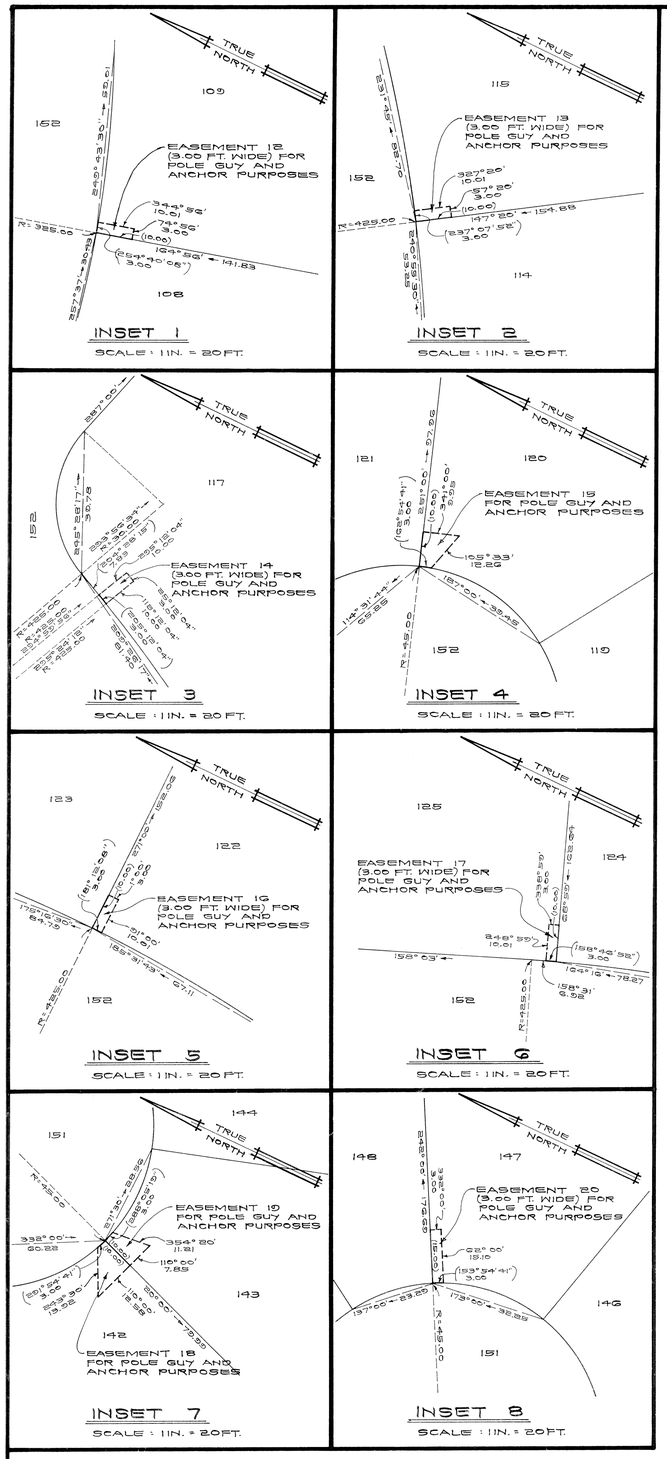

LAND COURT

STATE OF HAWAII

LAND COURT APPLICATION 1874

SUBDIVISION OF LOT ~~6~~ 106
AS SHOWN ON MAP 3
INTO LOTS 107 TO 152, INCLUSIVE

AND DESIGNATION OF THE FOLLOWING EASEMENTS:

EASEMENT 12 AFFECTING LOT 109
EASEMENT 13 AFFECTING LOT 115
EASEMENT 14 AFFECTING LOT 117
EASEMENT 15 AFFECTING LOT 120
EASEMENT 16 AFFECTING LOT 122
EASEMENT 17 AFFECTING LOT 125
EASEMENT 18 AFFECTING LOT 142
EASEMENT 19 AFFECTING LOT 143
EASEMENT 20 AFFECTING LOT 147

AND DESIGNATION OF A FIVE-FOOT WIDE FUTURE ROAD WIDENING SETBACK LINE AFFECTING LOTS 120, 121, 123, 124, 125 AND 126

AUHAUKEAE 2ND, NORTH KONA, ISLAND OF HAWAII, HAWAII

GORDON Y. IMATA REGISTERED PROFESSIONAL LAND SURVEYOR No. 2726 HAWAII, U.S.A.

IMATA AND ASSOCIATES, INC.

70 KEAA STREET
HILO, HAWAII
MAY 15, 1980

BY: Gordon Y. Imata

GORDON Y. IMATA
REGISTERED PROFESSIONAL SURVEYOR
CERTIFICATE NUMBER 2726
LAND COURT SURVEYOR
CERTIFICATE NUMBER 181

OWNER : TAIYO FUDOSAN KOSYO COMPANY, LTD.
OWNER'S CERTIFICATE OF TITLE : 205412

AUTHORIZED AND APPROVED BY ORDER OF THE JUDGE OF THE LAND COURT DATED JUNE 26, 1980
BY ORDER OF THE COURT.

James A. Smith
REGISTRAR OF THE LAND COURT

Lot 6 as entitled above has been amended to read Lot 106 by Order of the Judge of the Land Court dated July 14, 1980.

Honolulu, Hawaii
July 14, 1980

Kazutaka Baki
State Land Surveyor

EASEMENT AREAS:

EASEMENT 12	=	30 SQ. FT.
EASEMENT 13	=	30 SQ. FT.
EASEMENT 14	=	30 SQ. FT.
EASEMENT 15	=	65 SQ. FT.
EASEMENT 16	=	30 SQ. FT.
EASEMENT 17	=	30 SQ. FT.
EASEMENT 18	=	78 SQ. FT.
EASEMENT 19	=	55 SQ. FT.
EASEMENT 20	=	45 SQ. FT.

Filed May 27, 1980 Paul Cosloff

TAX MAP KEY : 3RD DIV. 7-5-10

30" x 36" = 7.5 SQ. FT.