1897

MAP 1

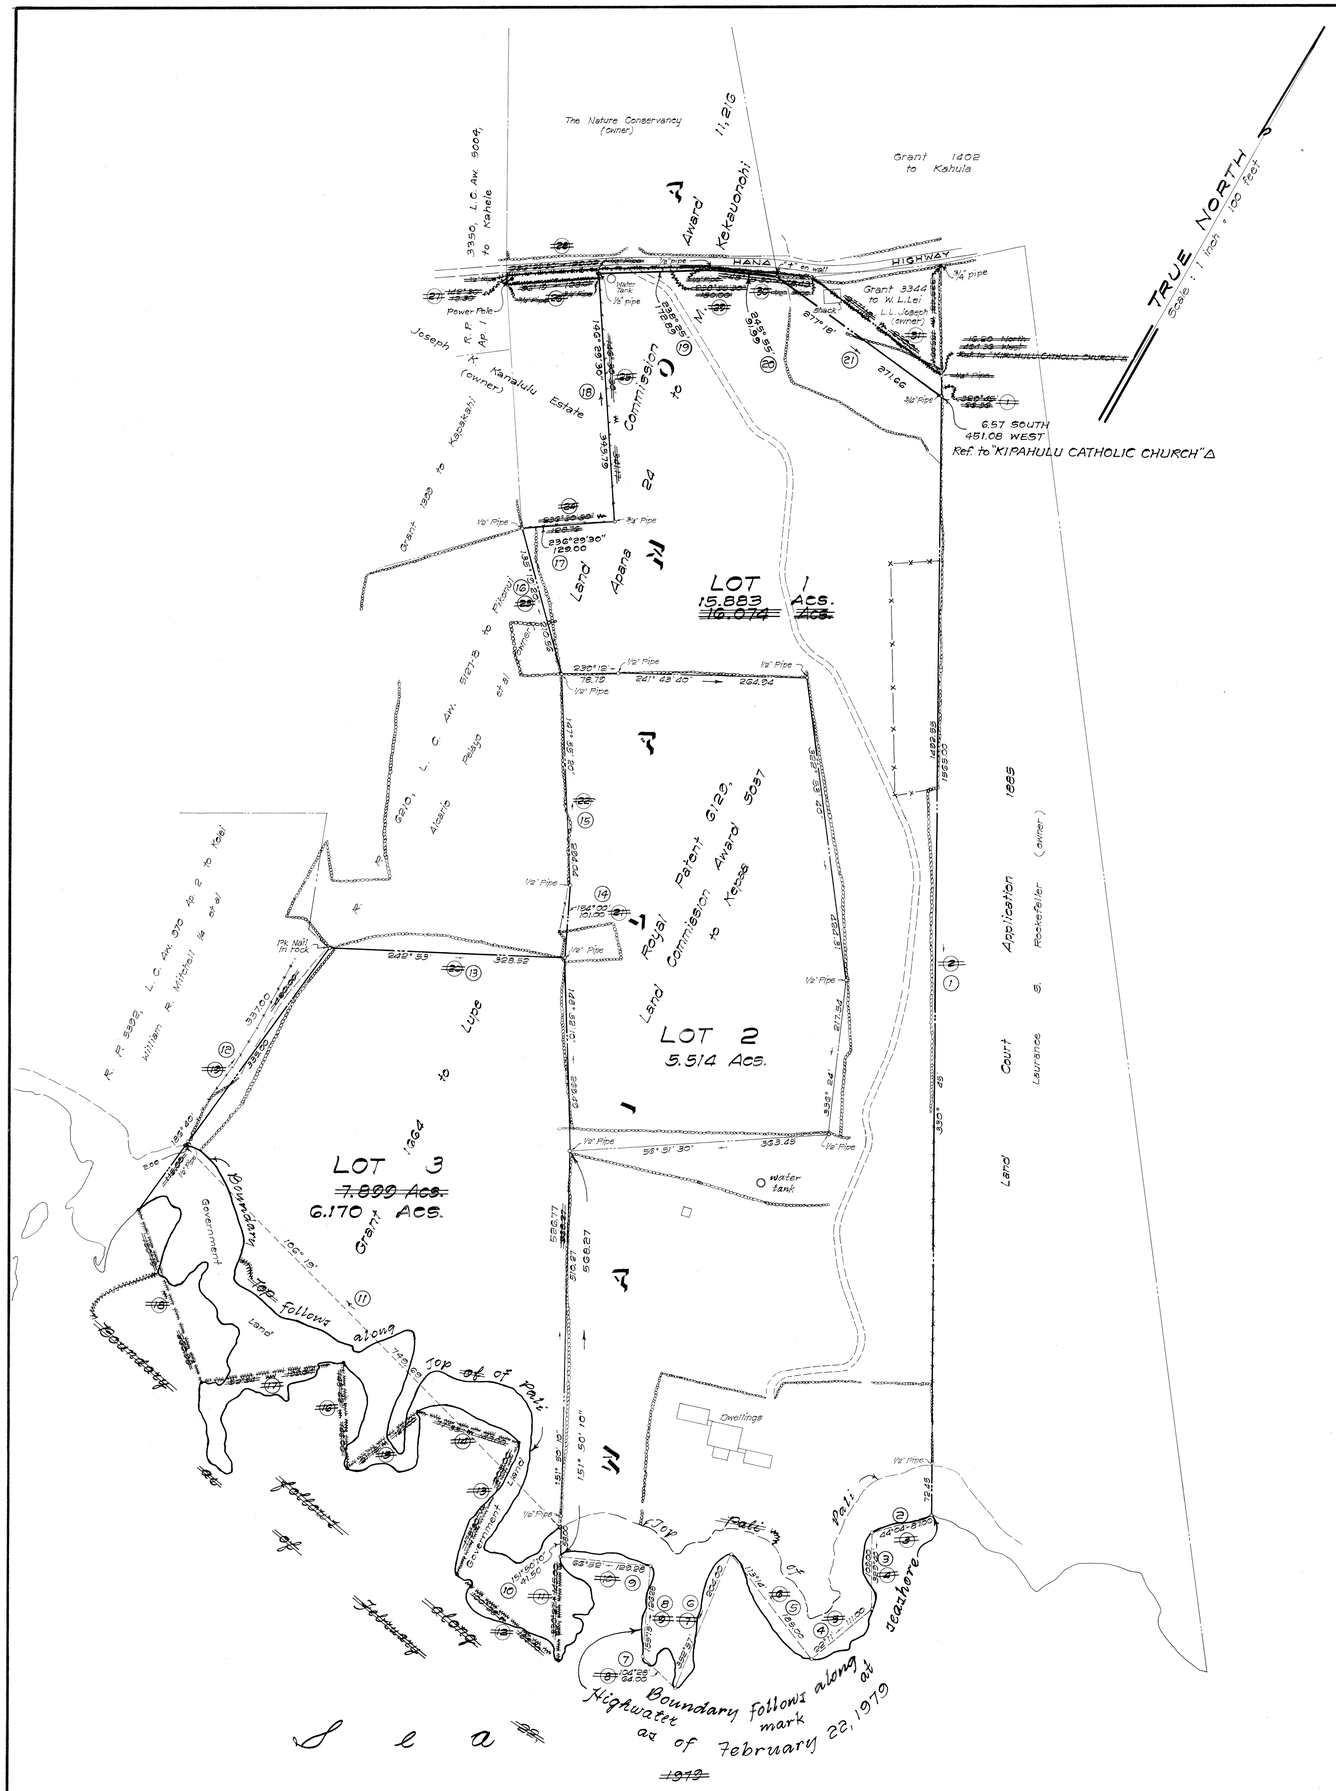

LAND COURT

STATE OF HAWAII

MAP WITH APPLICATION 1897

DAVID MAXWELL GRAY - APPLICANT

Lands situated on the southeasterly side of Hana Highway

AT WAILAMOA AND WEST WAILAMOA, KIPAHULU, HANA, MAUI, HAWAII

Being the whole of Grant 1664 to Lupe
and of Royal Patent 6129, Land Commission Award 5037 to Kepaa;
also being a portion of Land Commission Award 11,216 Ap. 24 to Kekauonohi

SUBDIVIDED INTO LOTS 1, 2 AND 3

This map is from an actual survey on the ground made by or under the direct supervision of the undersigned between February 12, 1979 and February 23, 1979 and may be checked by the State Surveyor with our Field Books 4286, 4287 and calculation folder and worksheet 1-13,562-0-S.

R. M. TOWILL CORPORATION

MARIUS J. FISCHER REGISTERED PROFESSIONAL LAND SURVEYOR No. 3502 HAWAII, U.S.A.

677 Ala Moana Boulevard
Honolulu, Hawaii
April 23, 1979

By: _____
Registered Professional Surveyor
Certificate Number 3502
Land Court Certificate Number 173

Applicant: David Maxwell Gray
By CADES, SCHUTTE, FLEMING & WRIGHT
By: _____
His Attorneys
P. O. Box 939
Honolulu, Hawaii 96808

NOTES:

1. Figures shown thus (2) indicate number of course in description.
2. Owners of adjoining lands as shown on map are from records filed in the Tax Maps Branch.

I hereby certify that the survey description and map hereon have been examined and checked as to form and mathematical correctness and the monuments marking the boundaries of the land sought to be registered have been checked on the ground and found to be in accord; however, the boundaries are subject to the Decision and Decree of the Judge of the Land Court.

Honolulu, Hawaii
December 10, 1980

_____
State Land Surveyor

Map amended in accordance with the Stipulation and Order of the Judge of the Land Court dated August 6, 1981.

Honolulu, Hawaii
August 6, 1981

_____
State Land Surveyor

I hereby certify that Decree of Registration dated August 10, 1982 and numbered 1998 has issued to DAVID MAXWELL GRAY covering the land described hereon, and that Owner's Certificate of Title No. 242258 has been transcribed therefrom.

Honolulu, Hawaii
August 10, 1982

_____
Registrar of the Land Court

Filed June 2, 1980
James A. Smith
Registrar

Tax Map Key: 1-6-6: 7, 8 and 9 2ND Division

30" x 36" = 7.5 Sq. Ft.