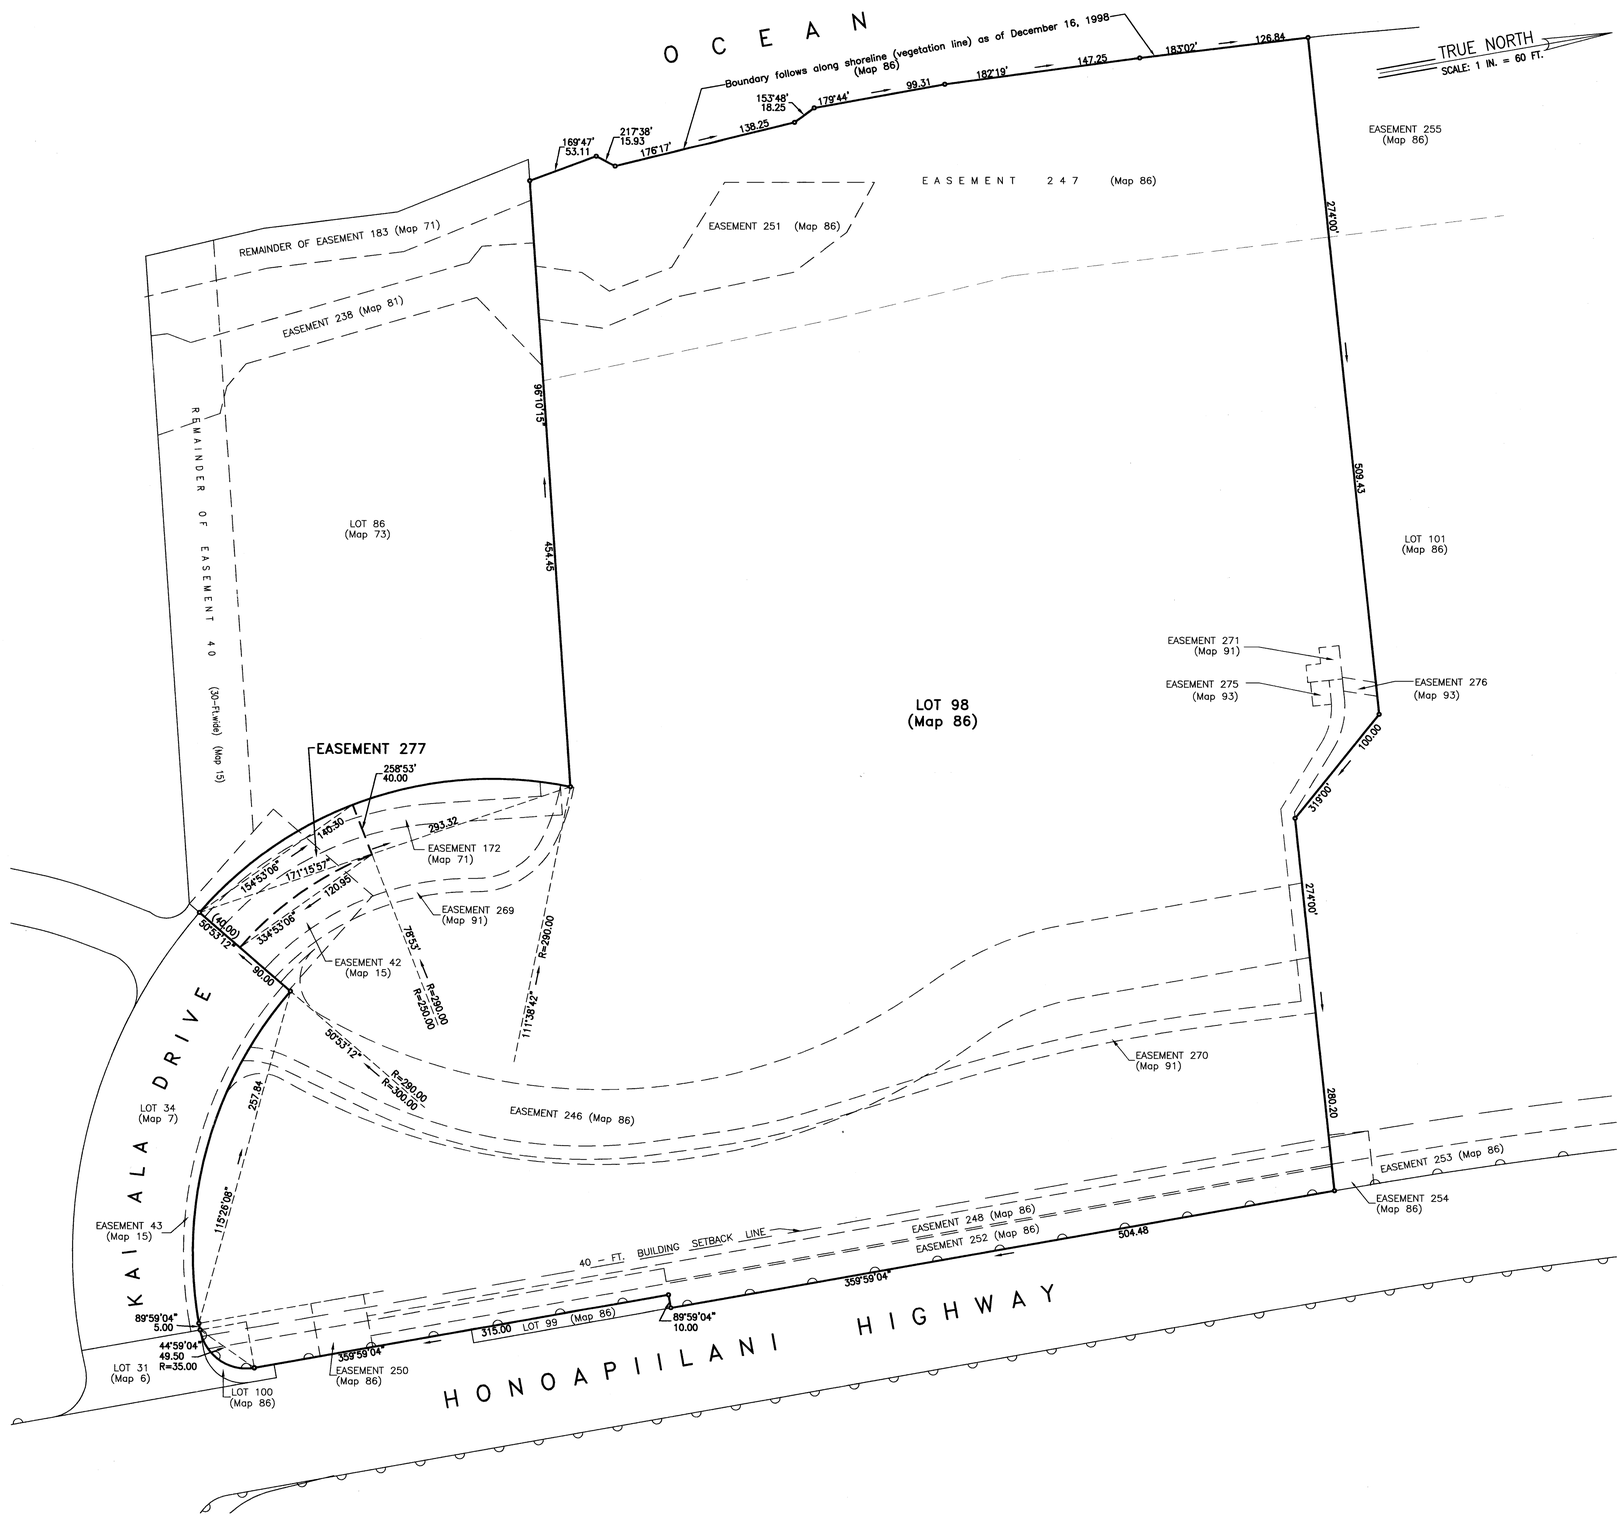

LAND COURT

STATE OF HAWAII

LAND COURT APPLICATION 1744

CANCELLATION OF EASEMENTS 261 AND 262

AS SHOWN ON MAP 87

AND DESIGNATION OF EASEMENT 277 AFFECTING LOT 98

AS SHOWN ON MAP 86

AT HANAKAOO, HONOKAWAI, KAANAPALI,

LAHAINA, MAUI, HAWAII

501 SUMNER STREET #521
HONOLULU, HAWAII 96817
NOVEMBER 19, 2008

ERIK S. KANESHIRO
LICENSED PROFESSIONAL LAND SURVEYOR
No. 9826
HAWAII, U.S.A.

AUSTIN, TSUTSUMI, & ASSOCIATES INC.

Exp 04/10

LICENSED PROFESSIONAL LAND SURVEYOR
CERTIFICATE No. 9826
LAND COURT CERTIFICATE No. 285

OWNERS : SVO PACIFIC, INC., ET AL.

TRANSFER CERTIFICATES OF TITLE: 643,788, ET AL.

AUTHORIZED AND APPROVED BY ORDER OF THE JUDGE OF THE LAND COURT DATED MAY 28, 2010 BY ORDER OF THE COURT.

Kaineen Hanawahine
REGISTRAR OF THE LAND COURT

NOTES:
AREA OF EASEMENT 277 = 5,277 Sq. Ft.
DENOTES NO VEHICULAR ACCESS PERMITTED.

Filed April 6, 2010 Kaineen Hanawahine, Registrar

TAX MAP KEY: (2) 4 – 4 – 14 : 03

21" X 32" = 4.67 SQ. FT.